F.A. RTE.	SECTION	COUNTY	TOTAL SHEETS	SHEET NO.
1394	97-00226-00-FP	COOK	80	59
STA. 122+50		TO STA. 127+00		
FED. ROAD DIST. NO.	ILLINOIS	FED. AID PROJECT		

CONTRACT NO.: 83898

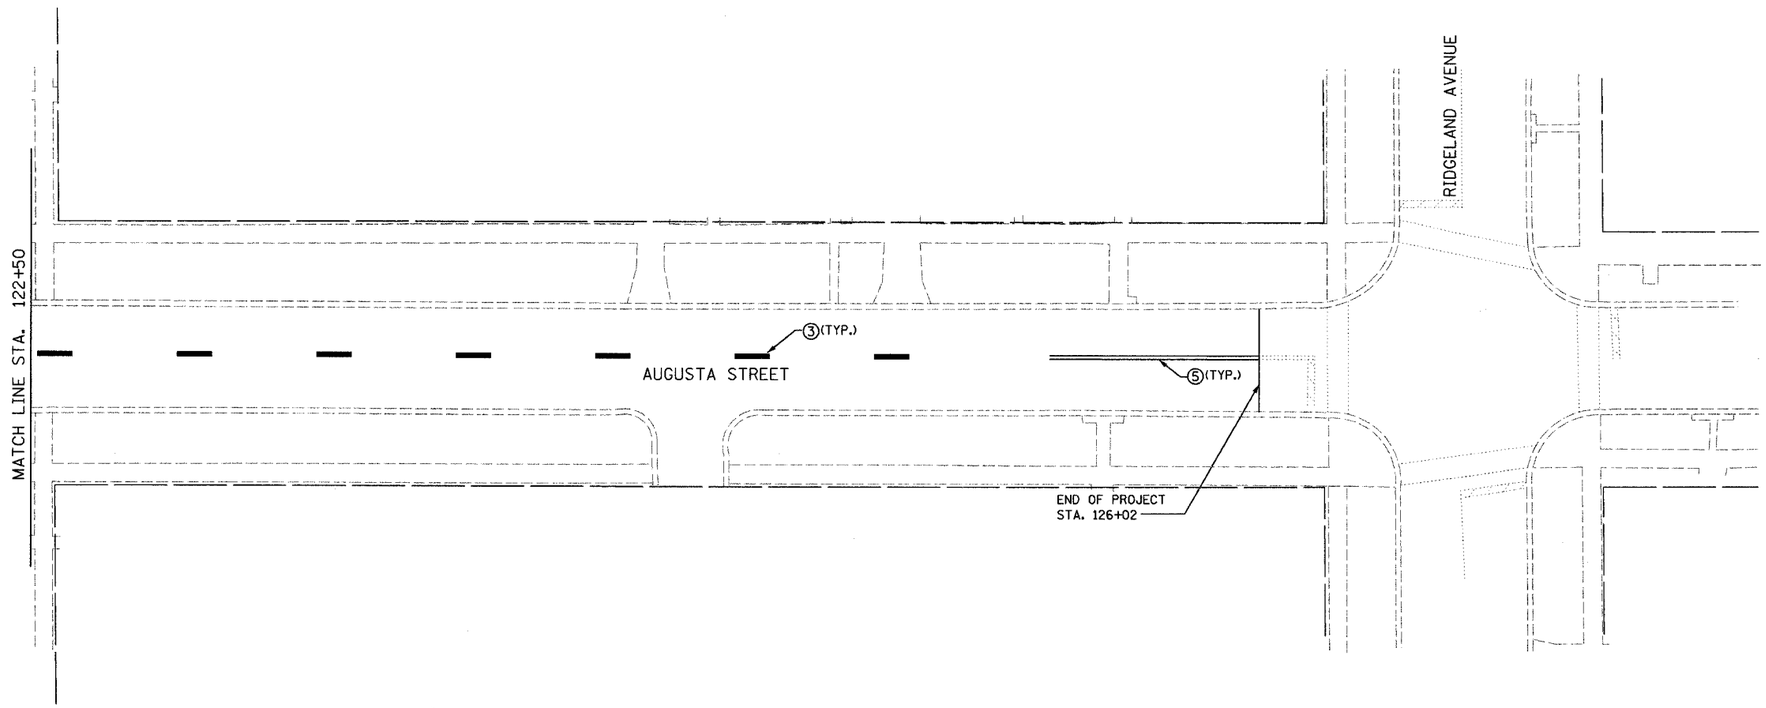

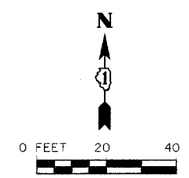

STRAND ASSOCIATES, INC.® ENGINEERS

REVISIONS NAME	DATE

ILLINOIS DEPARTMENT OF TRANSPORTATION

FAU 1394
AUGUSTA STREET

PROPOSED PAVEMENT MARKINGS

SCALE: VERT.
HORIZ.
DATE 1/9/2007

DRAWN BY JBH
CHECKED BY JDM

FILENAME: s:\MKE\1391--B000\PAVE\DGN\Interim\Sheet Files\pavement marking sheet\augusta pavement markings - 195.dgn DATE: 1/9/2007

TIME: 4:56:26 PM