CONTRACT NO. 85406

| F.A. RTE. | SECTION | COUNTY | TOTAL SHEETS | SHEET NO. |
|---|---|---|---|---|
| MS 6600 | 05-00012-00-FP | HENRY | 75 | 41 |
| STA. 16+00 | TO STA. 22+00 | | | |
| FED. ROAD DIST. NO. | ILLINOIS | FED. AID PROJECT | | |

# PAVEMENT JOINTS

SCALE IN FEET
0 20 40

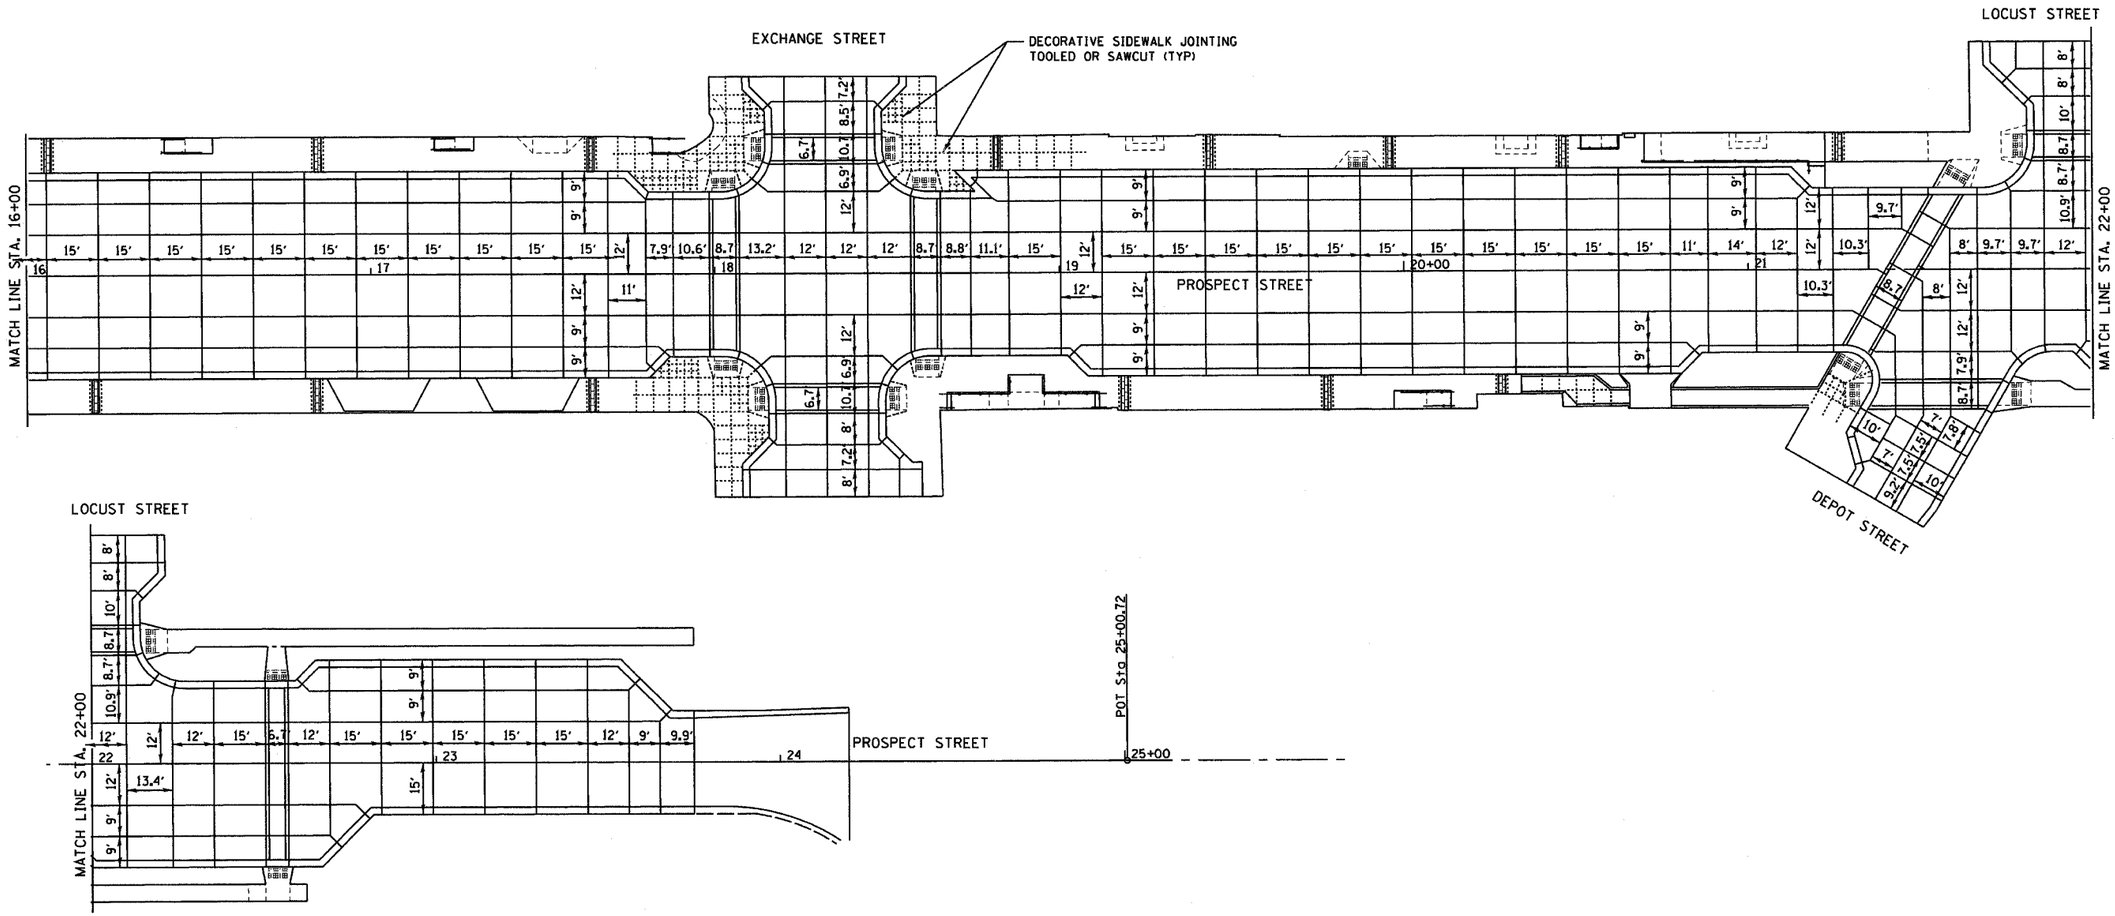


| REVISIONS NAME | DATE |
|---|---|
| | |

ILLINOIS DEPARTMENT OF TRANSPORTATION

## PAVEMENT JOINTS

SCALE: VERT. HORIZ.
DATE

DRAWN BY
CHECKED BY

PLOT DATE = #DATE#
FILE NAME = #FILE#
PLOT SCALE = #SCALE#
USER NAME = #USER#