January 09, 2007 3:32:15 p.m.
P:\03\03030167\CAD\PHASE 2-STAGE 2\GWS\03167-SHT-PP-UTILITY.DWG
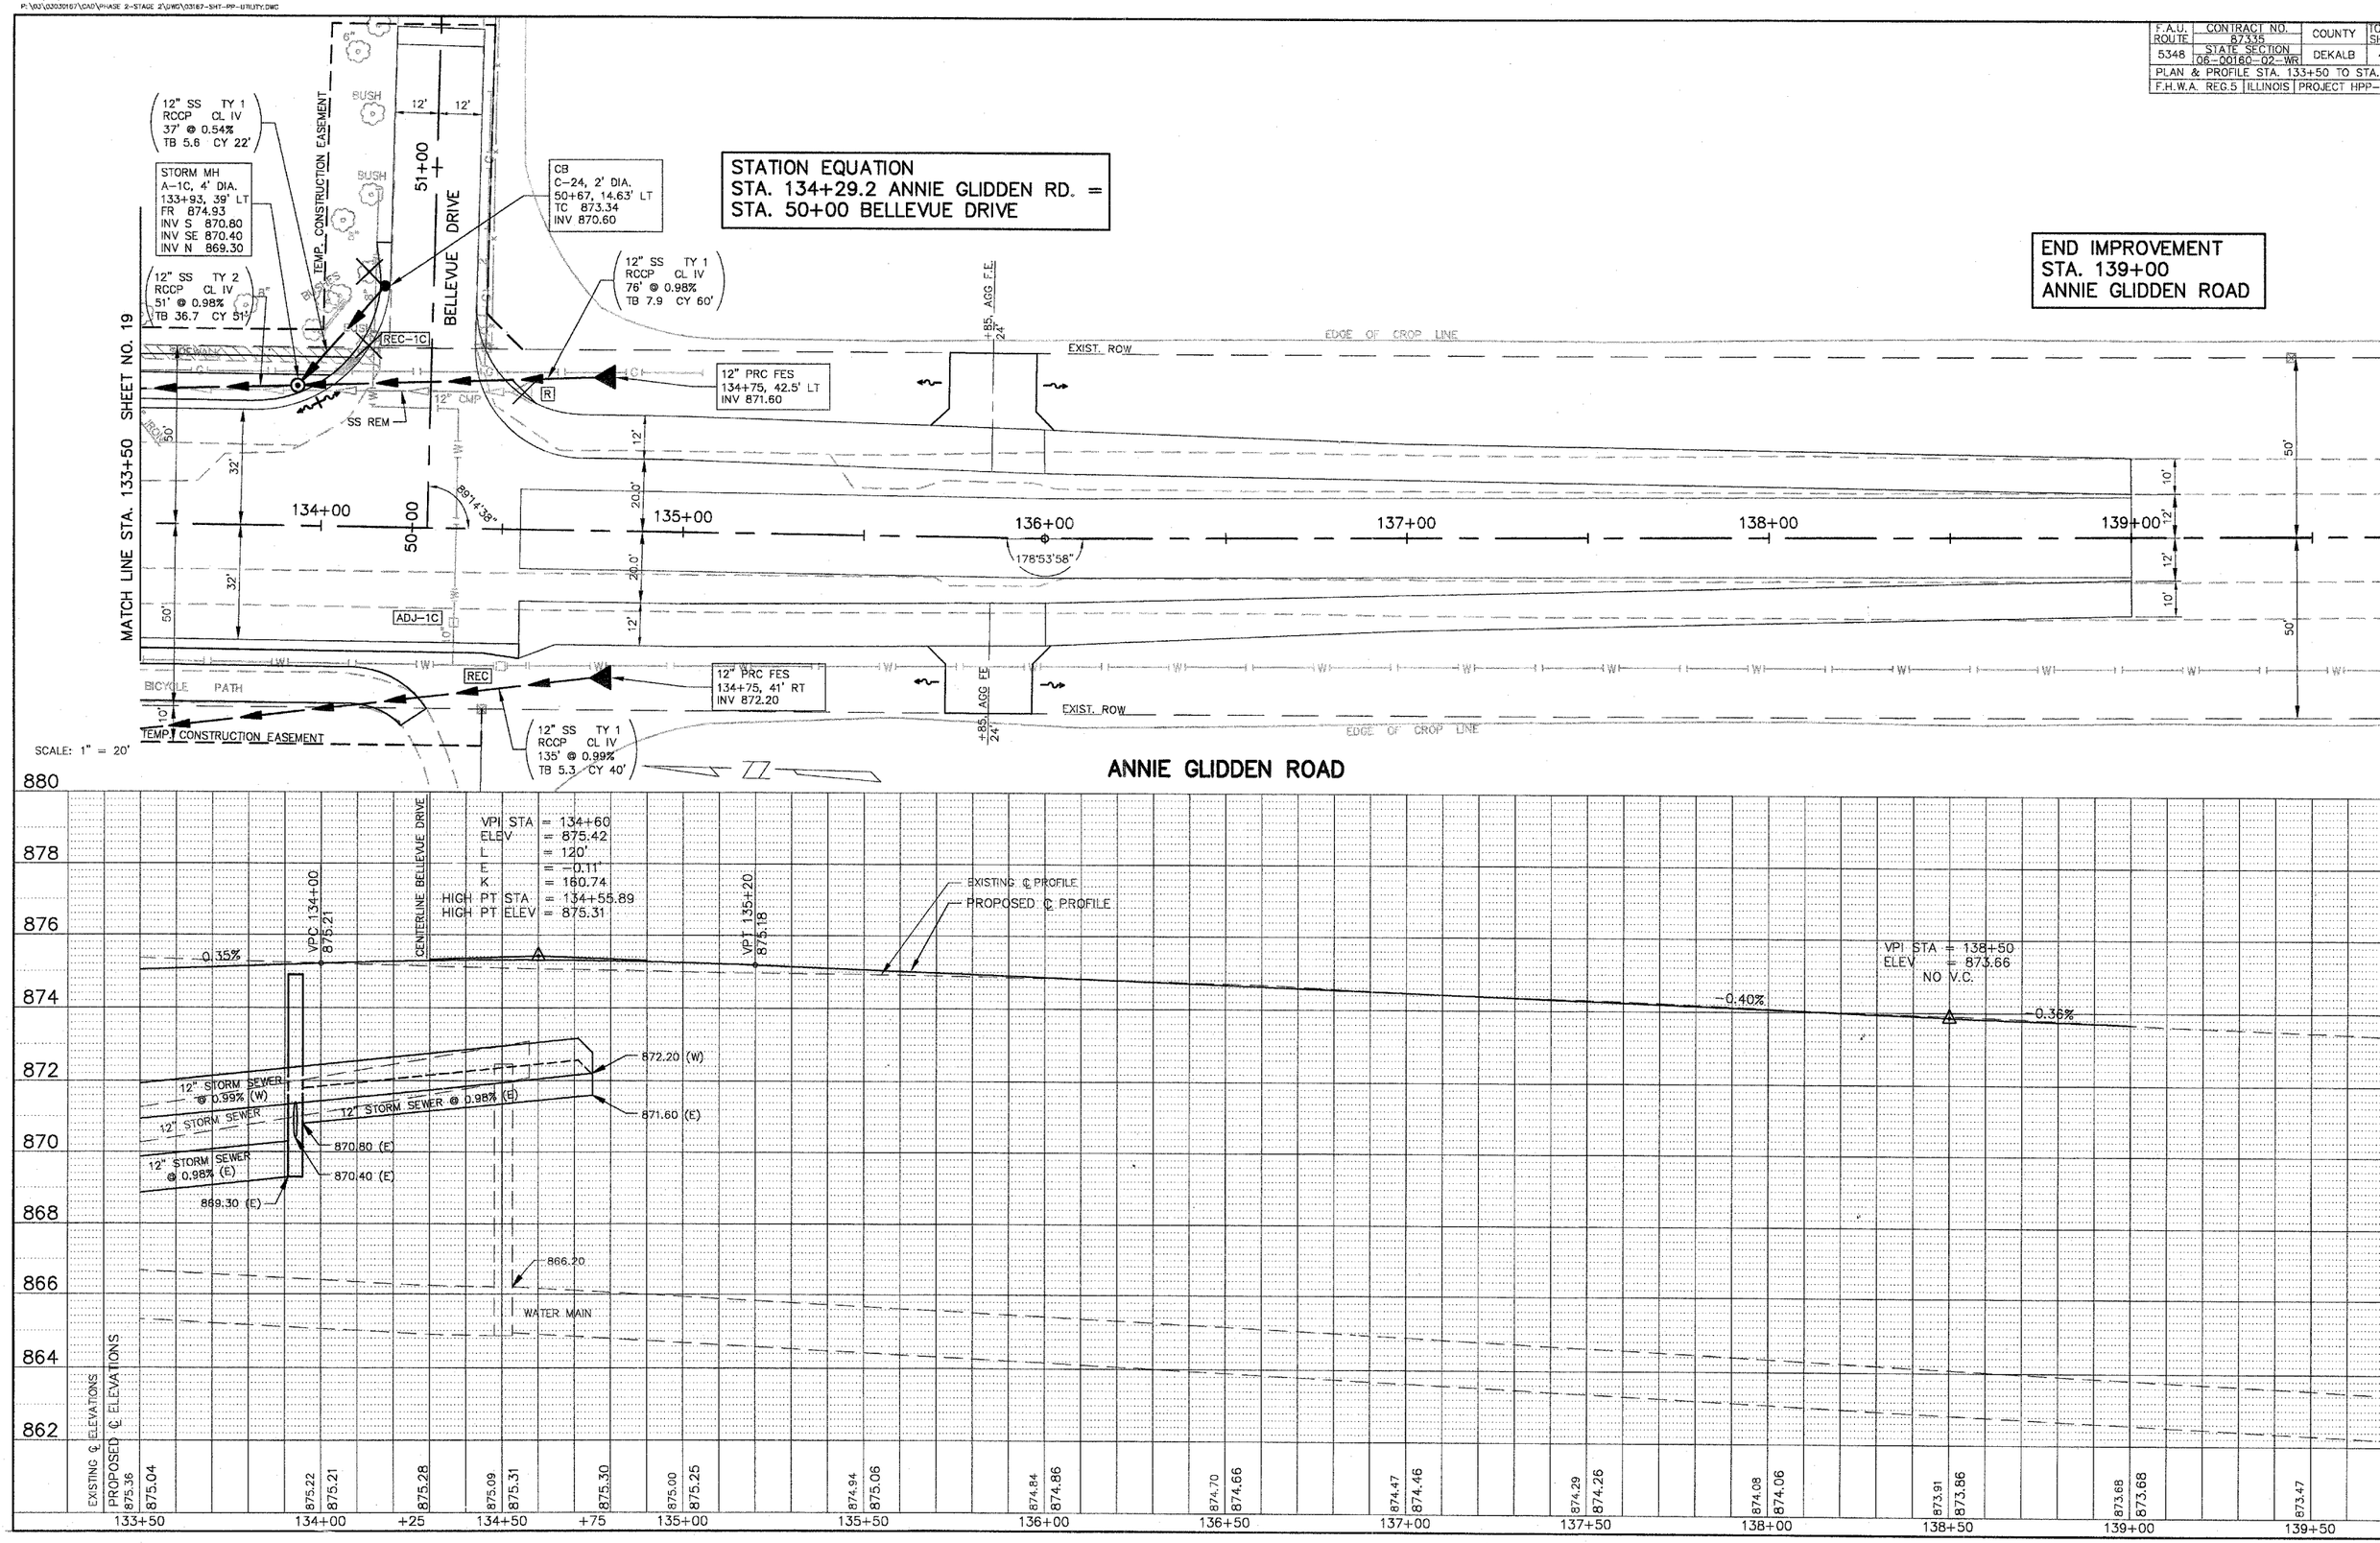
F.A.U. ROUTE	CONTRACT NO. 87335	COUNTY	TO
5348	STATE SECTION 06-00160-02-WR	DEKALB	SE
PLAN & PROFILE STA. 133+50 TO STA.			
F.H.W.A. REG.5	ILLINOIS	PROJECT HPP-