RTE.	SECTION	COUNTY	TOTAL SHEETS	SHEET NO.
C.H. 14 FAS 209	00-00091-00-BR	MERCER	111	23
STA. 115+00		TO STA. 128+00		
FED. ROAD DIST. NO.	ILLINOIS	FED. AID PROJECT		

CONTRACT NO. 89312

HORZ. 50 0 50 100 SCALE IN FEET

VERT. 5 0 5 10 SCALE IN FEET

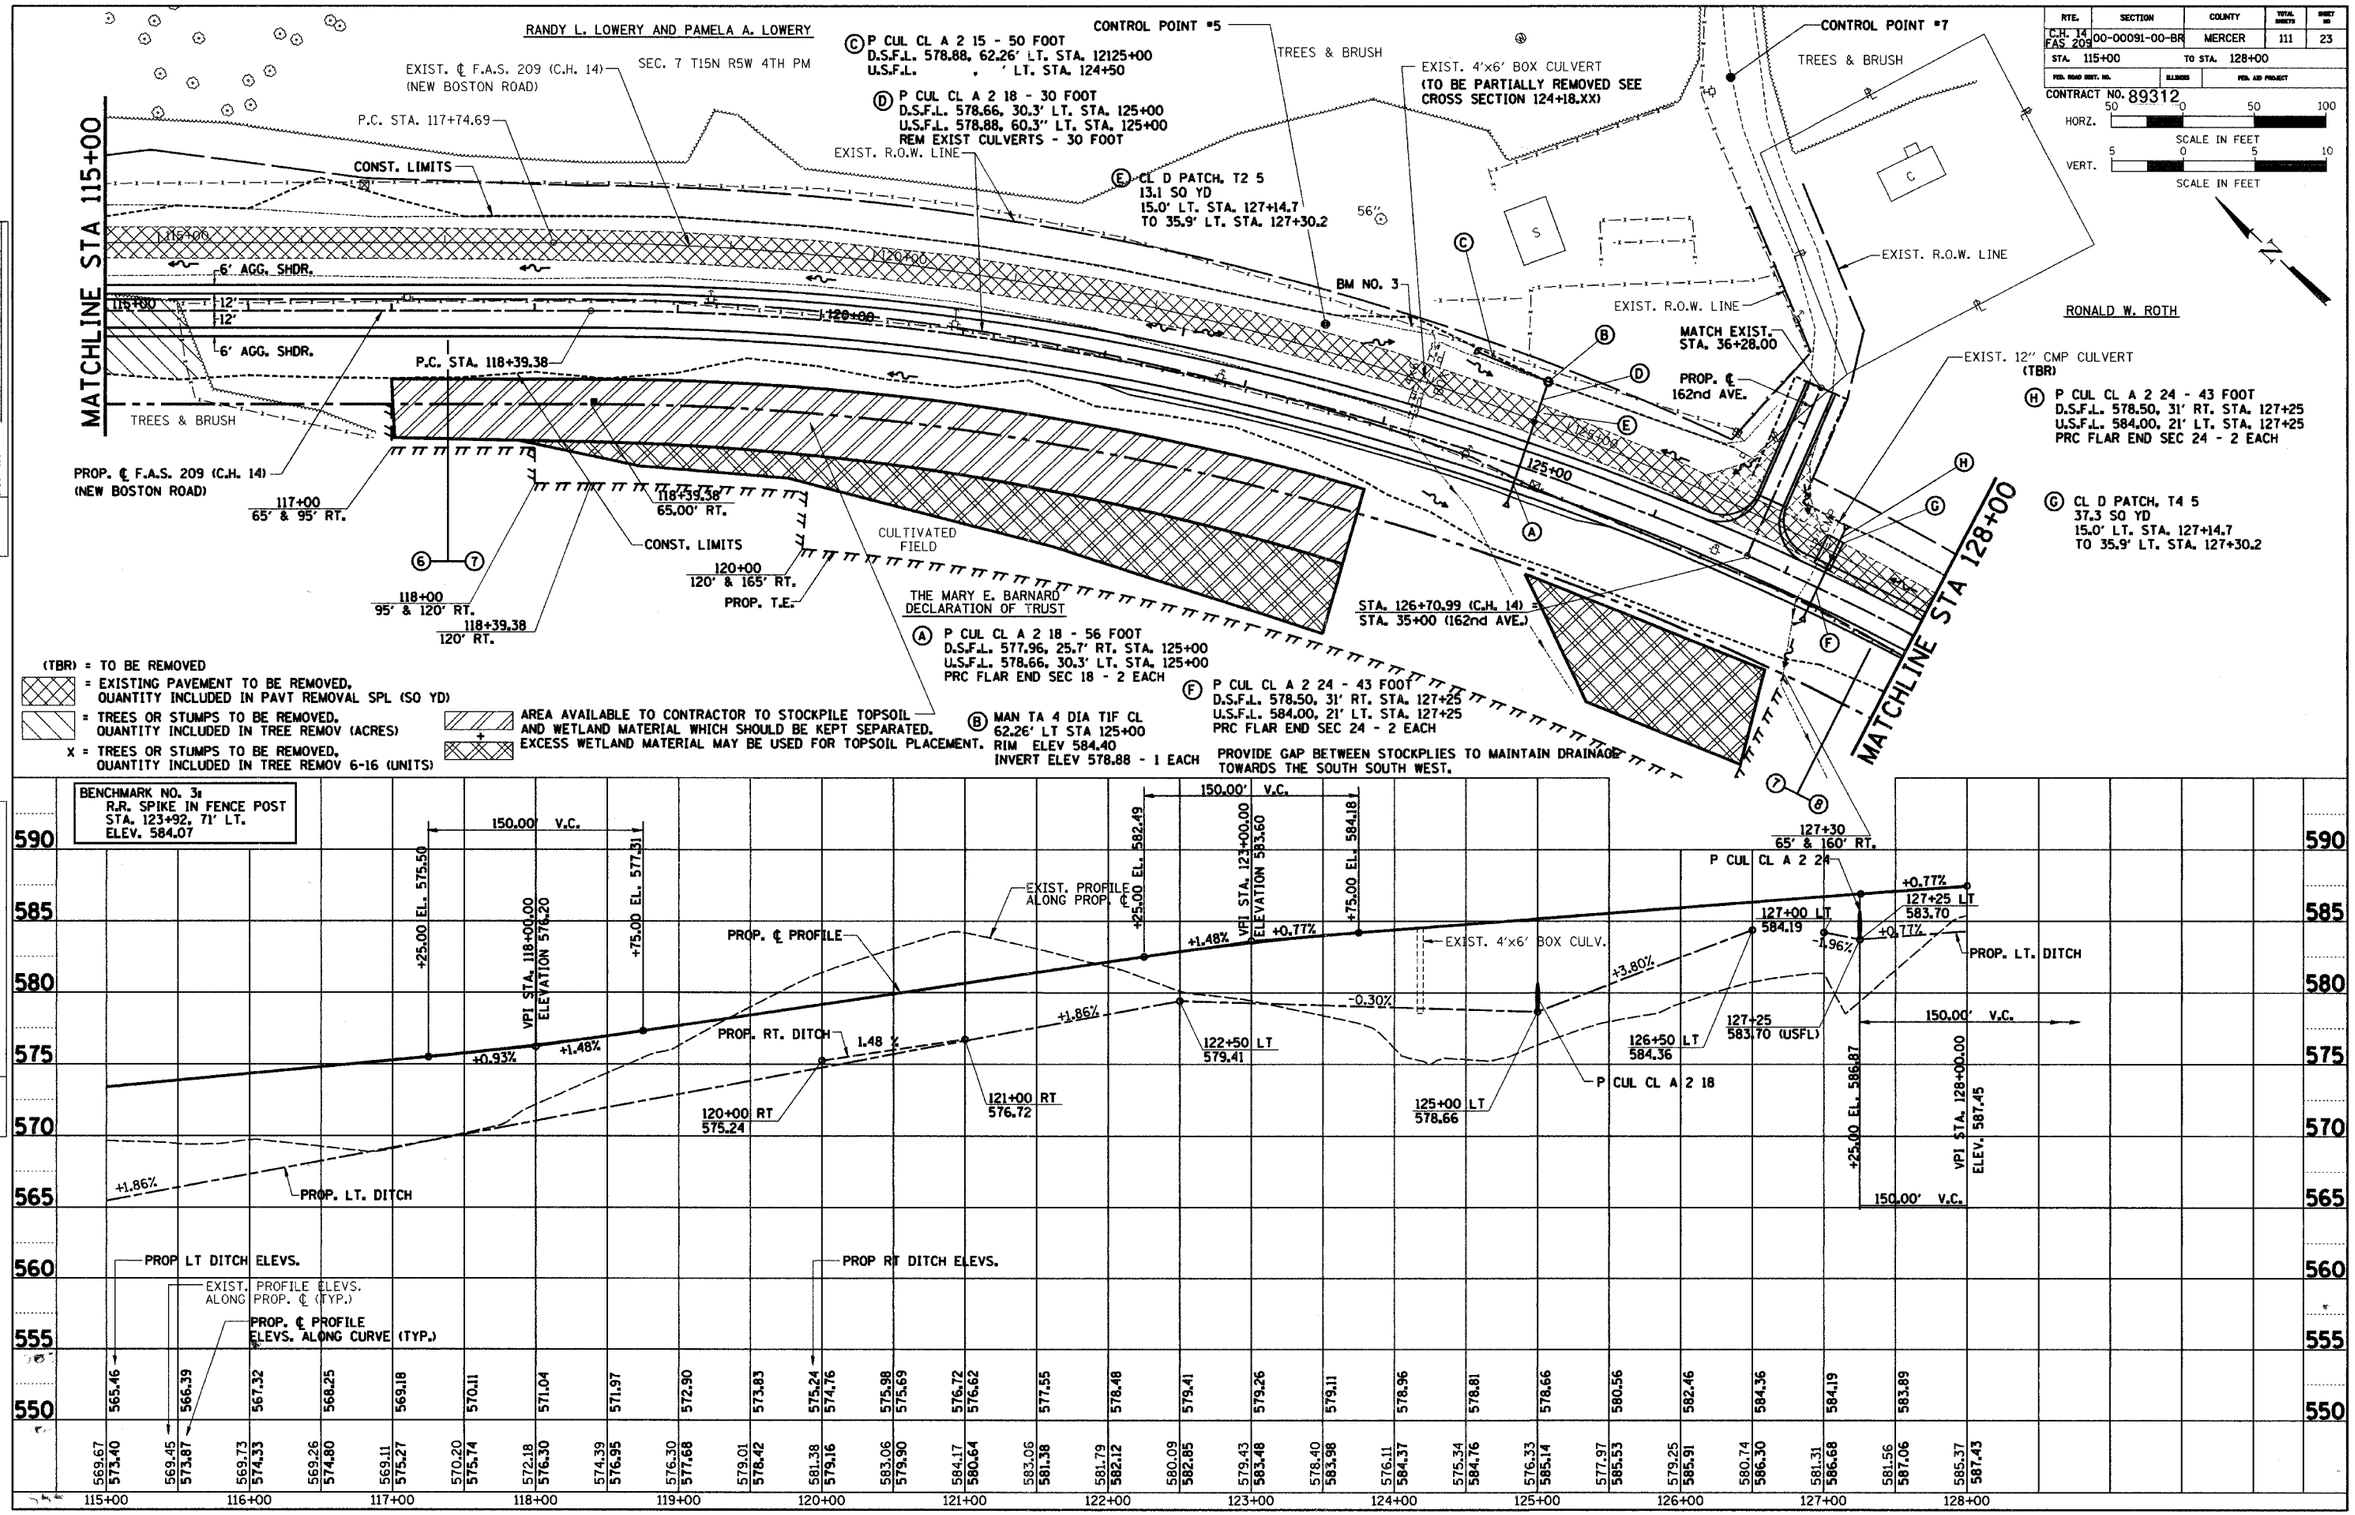

PLAN	BY	DATE
SURVEYED		
PLOTTED		
ROUTE CHECKED		
RT. OF WAY CHECKED		
CADD FILE NAME		
NOTE BOOK NO.		

PROFILE	BY	DATE
SURVEYED		
PLOTTED		
ROUTE CHECKED		
BLDG. NOTED		
STRUCTURE NOTATNS CHKD		
NOTE BOOK NO.		