F.A.U. RTE.	SECTION	COUNTY	TOTAL SHEETS	SHEET NO.
6998	99-00209-01-PV	VERMILION	296	82
STA. 145+00	TO STA. 151+00			
FED. ROAD DIST. NO.	ILLINOIS	FED. AID PROJECT-		

CONTRACT NO.: 91358

PROFILE | SURVEYED | BY | DATE
ADDED | | |
GRADES CHECKED | | |
ALIGNMENT | | |
STRUCTURE NOTATIONS CHKD | | |
NOTE BOOK | | |
NO. | | |

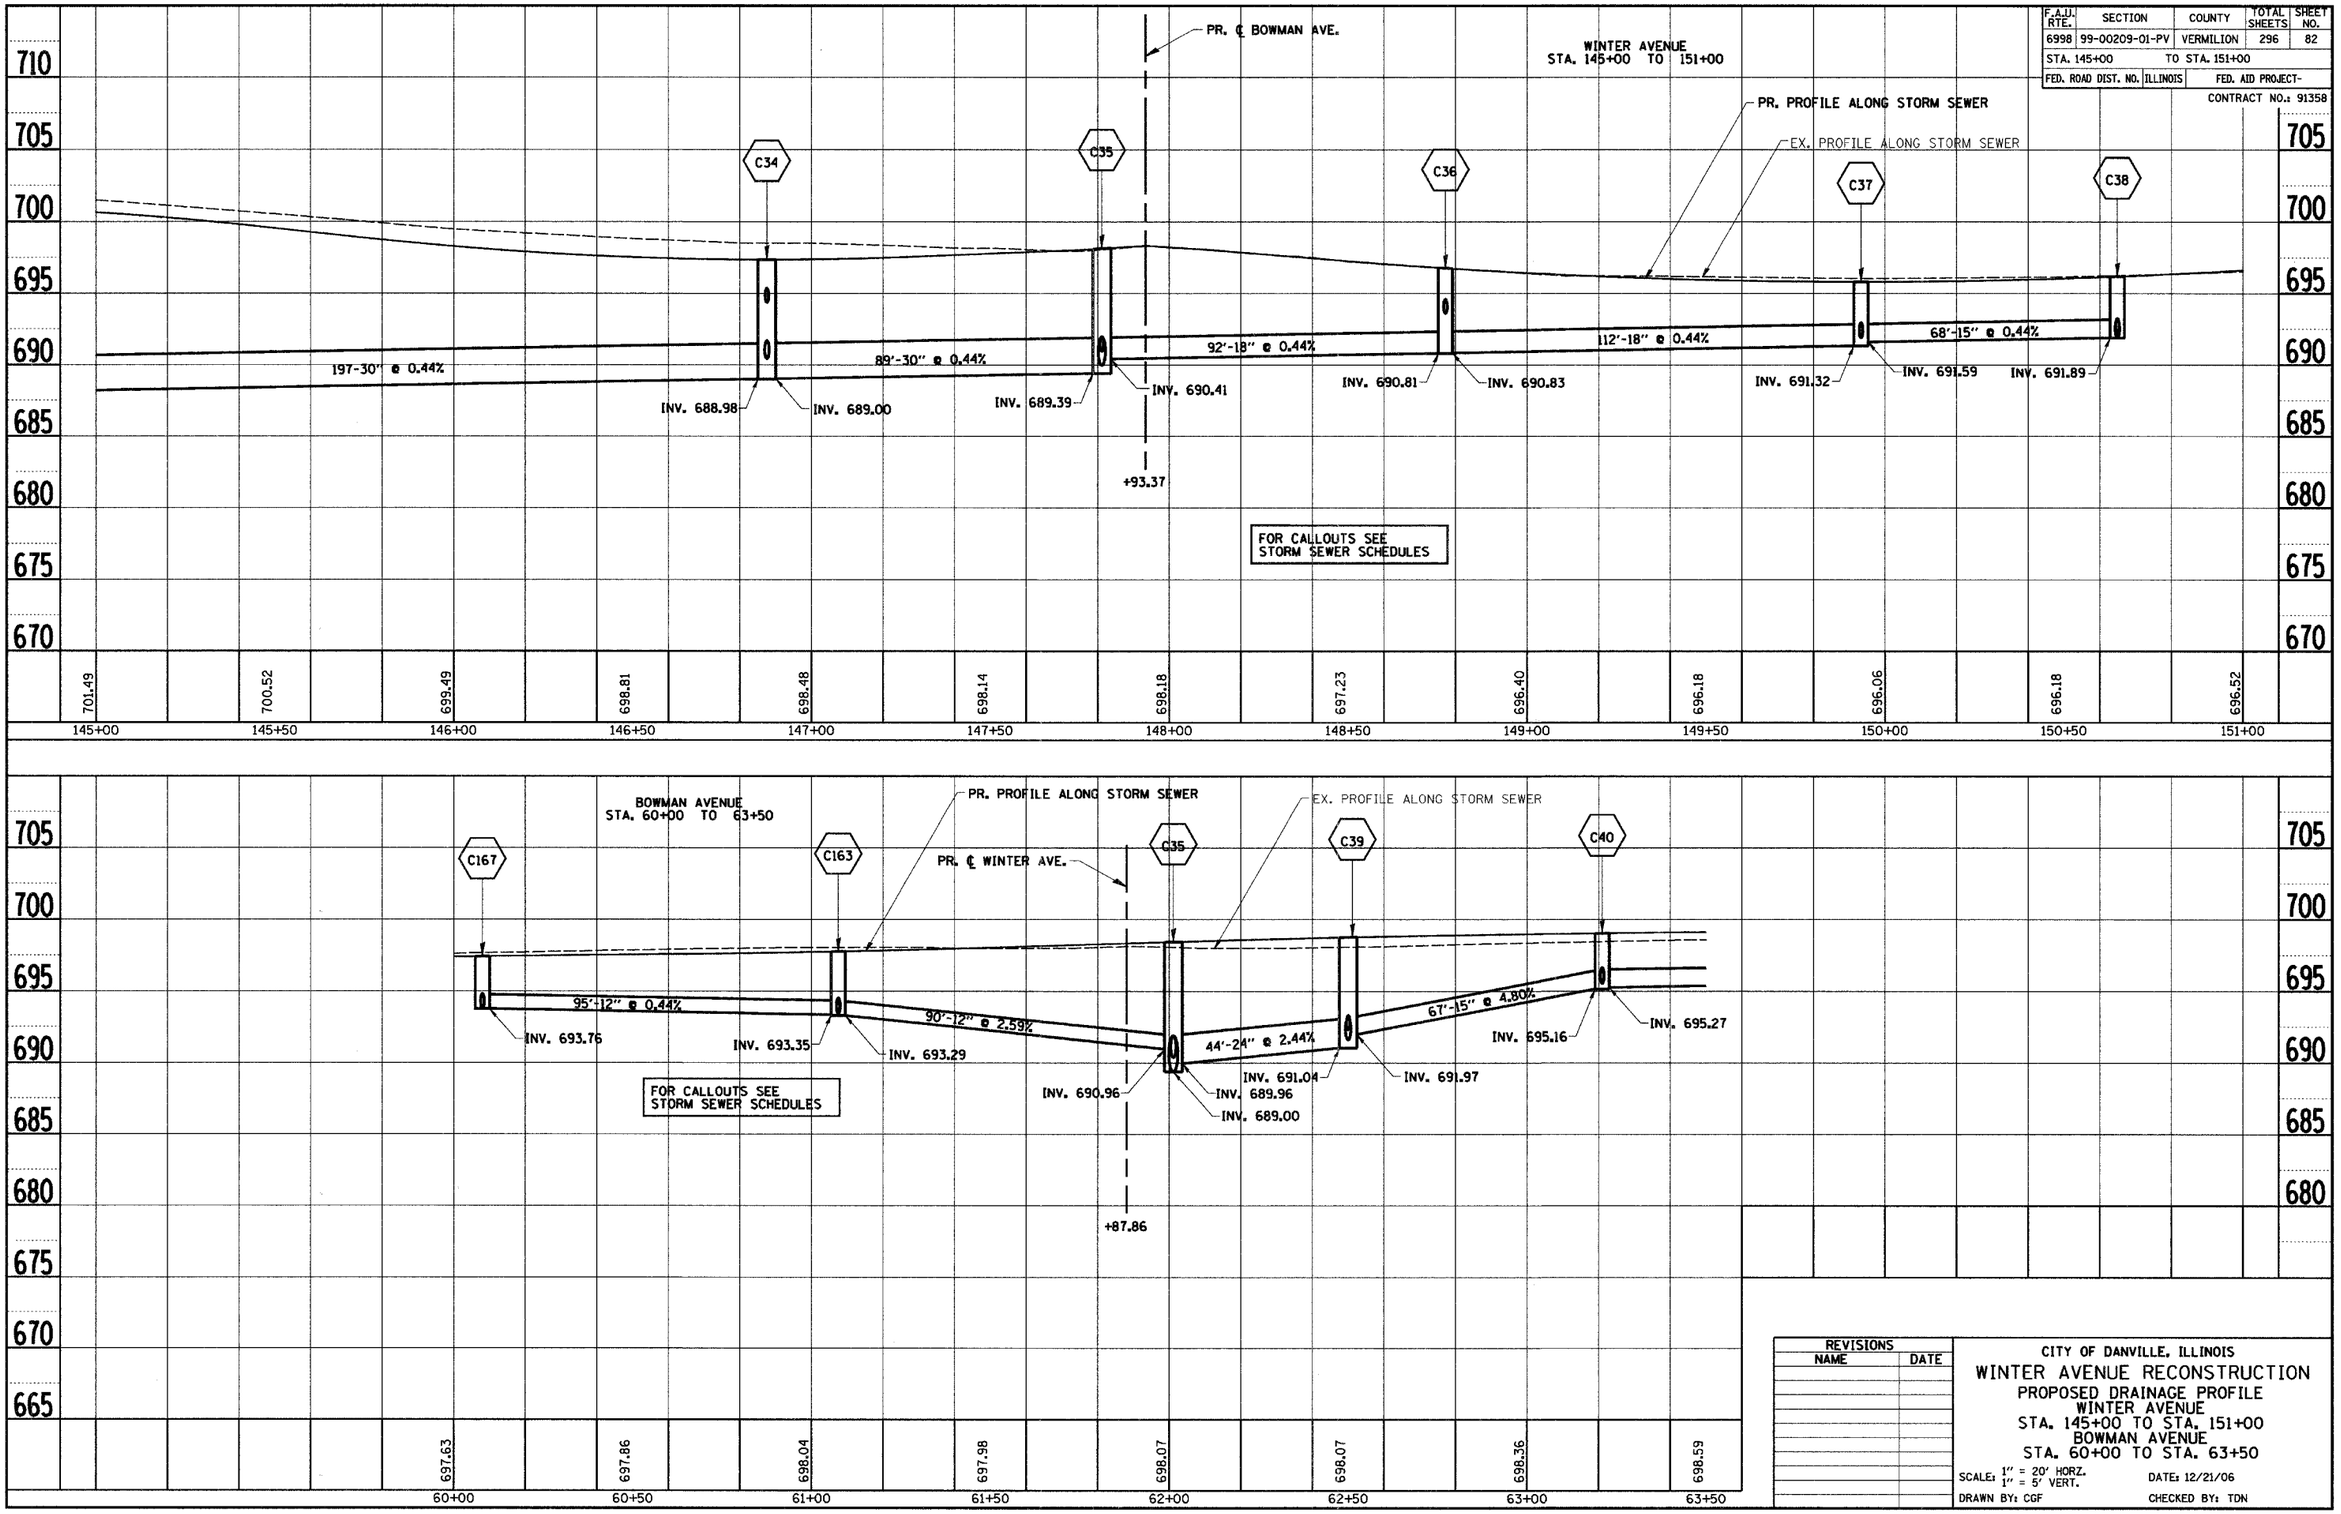

REVISIONS	
NAME	DATE

CITY OF DANVILLE, ILLINOIS

WINTER AVENUE RECONSTRUCTION

PROPOSED DRAINAGE PROFILE
WINTER AVENUE
STA. 145+00 TO STA. 151+00
BOWMAN AVENUE
STA. 60+00 TO STA. 63+50

SCALE: 1" = 20' HORZ.
1" = 5' VERT.

DATE: 12/21/06

DRAWN BY: CGF

CHECKED BY: TDN