F.A.U. RTE.	SECTION	COUNTY	TOTAL SHEETS	SHEET NO.
6998	99-00209-01-PV	VERMILION	296	104
STA. 5525+00		TO STA. 5531+00		
FED. ROAD DIST. NO.	ILLINOIS	FED. AID PROJECT-		

CONTRACT NO. 91358

PROFILE — SURVEYED — DATE — BY
NOTE BOOK — GRADES CHECKED
NO. — STRUCTURE NO(S) TO BE SHOWN ON PROFILE — NOTATIONS CHKD

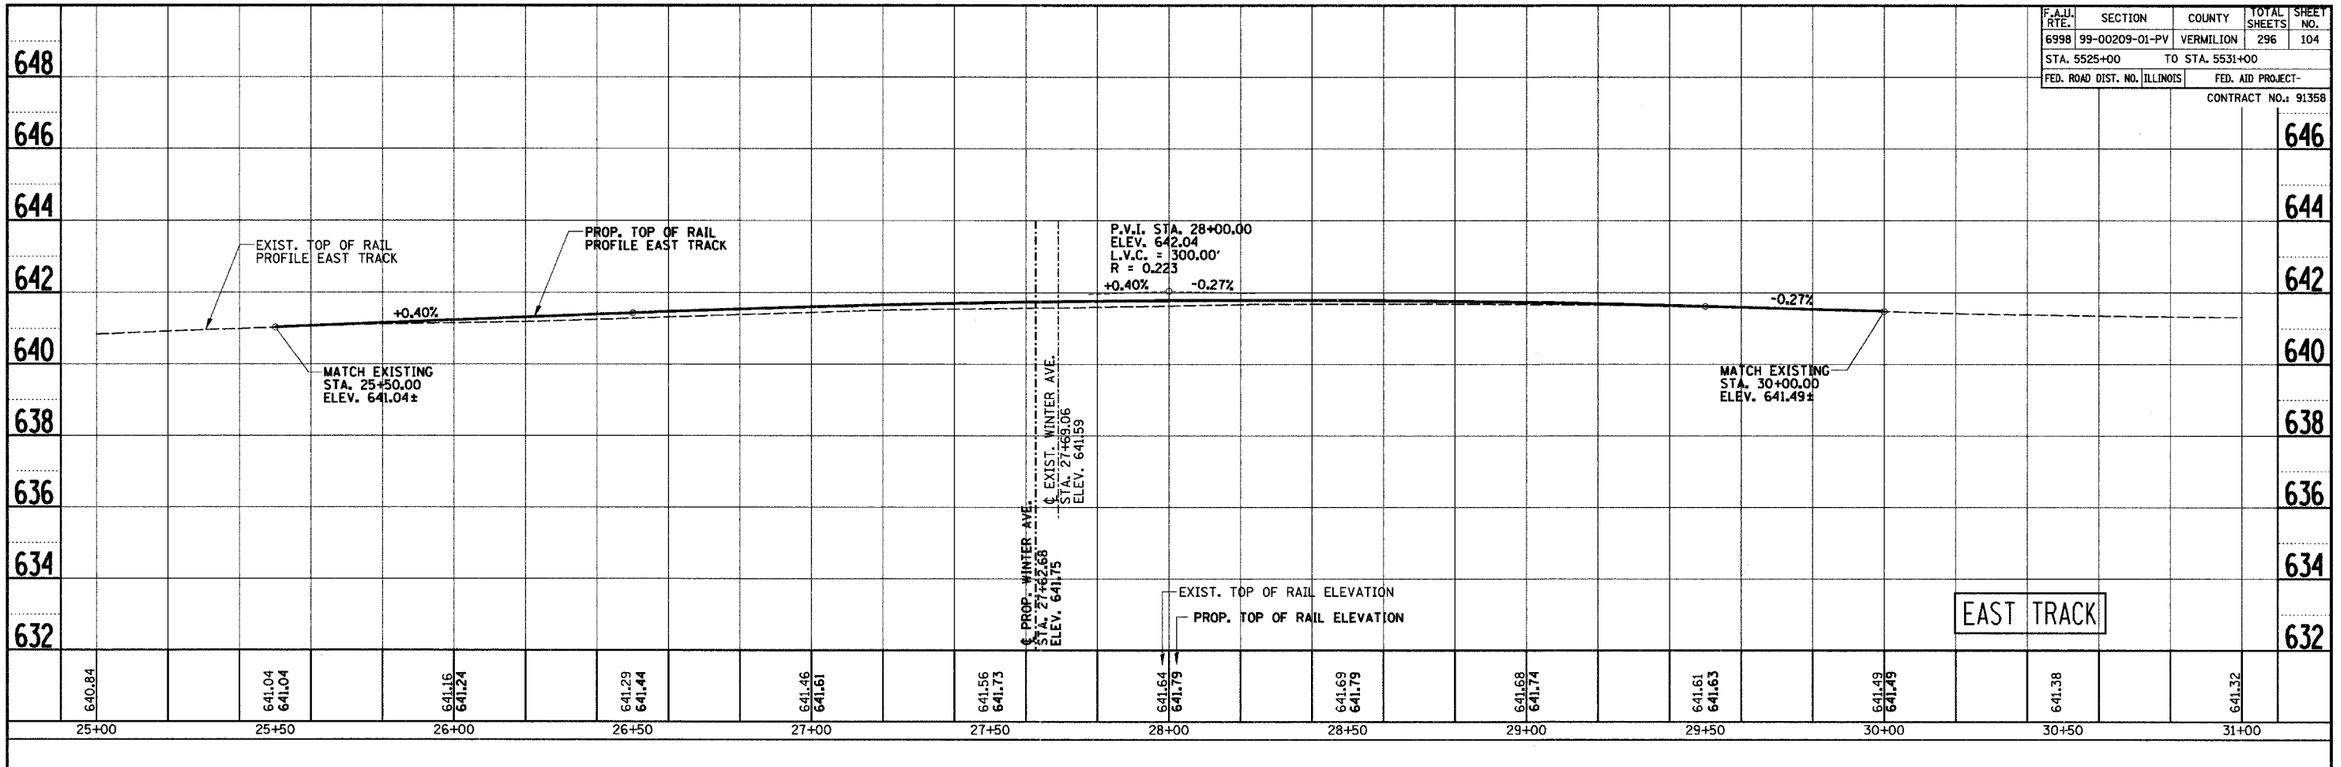

PROFILE — SURVEYED — DATE — BY
NOTE BOOK — GRADES CHECKED
NO. — STRUCTURE NO(S) TO BE SHOWN ON PROFILE — NOTATIONS CHKD

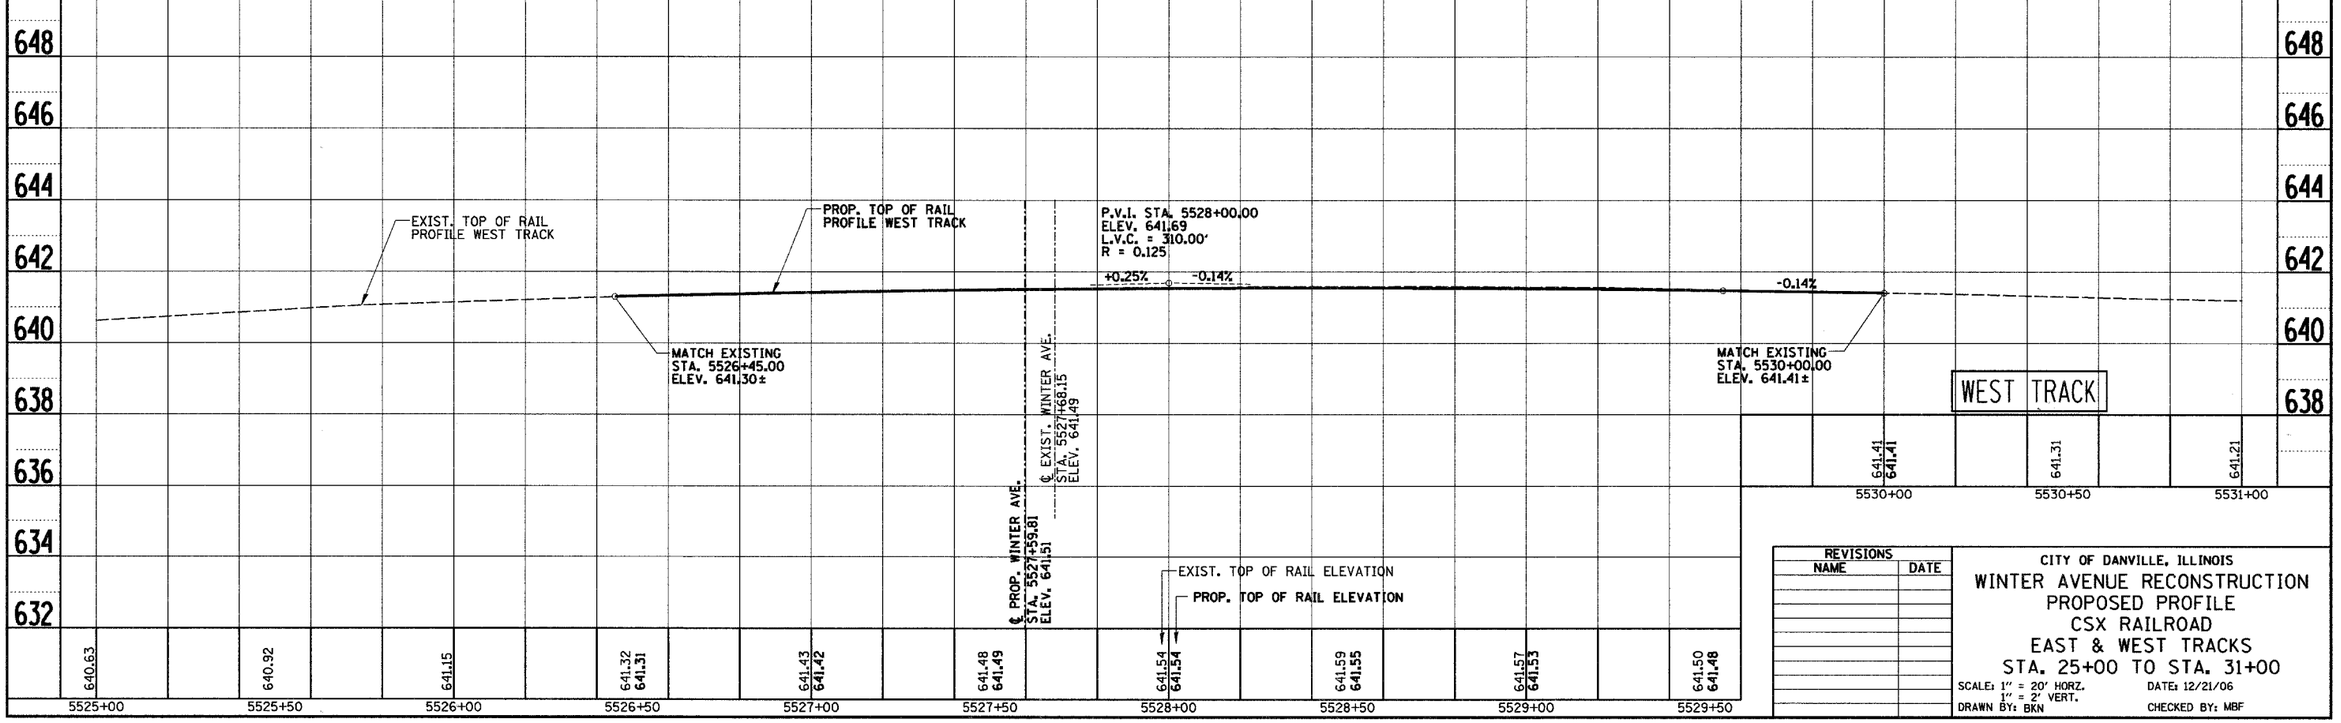

REVISIONS	
NAME	DATE

CITY OF DANVILLE, ILLINOIS

WINTER AVENUE RECONSTRUCTION
PROPOSED PROFILE
CSX RAILROAD
EAST & WEST TRACKS
STA. 25+00 TO STA. 31+00

SCALE: 1" = 20' HORZ.
1" = 2' VERT.
DATE: 12/21/06
DRAWN BY: BKN
CHECKED BY: MBF