F.A.U. RTE.	SECTION	COUNTY	TOTAL SHEETS	SHEET NO.
6998	99-00209-01-PV	VERMILION	296	172
STA. N/A	TO STA. N/A			
FED. ROAD DIST. NO.	ILLINOIS	FED. AID PROJECT-		

CONTRACT NO.: 91358

N

0 200 400

1" = 200'

STAGE 5

CONSTRUCTION:

1. CONSTRUCT THE PROPOSED STRUCTURE FOR THE CSX RAILROAD OVER WINTER AVENUE.
2. CONSTRUCT THE STORM SEWER BRANCHES TO THE NORTH AND SOUTH ON WINTER AVENUE FROM STA. 107+23.70 TO STA. 114+25.00. CONSTRUCT THE FINAL STORM SEWER ON WINTER AVENUE FROM STA. 101+00.00 TO STA. 105+43.18.
3. CONSTRUCT ROADWAY BASE COURSE AND BINDER, CURB AND GUTTER, GUARDRAIL, ENTRANCES, SHARED-USE PATH AND SIDEWALK FROM THE PROPOSED CENTERLINE TO THE NORTH AND SOUTH ALONG WINTER AVENUE FROM STA. 100+10.00 TO STA. 114+50.00.
4. COMPLETE ALL FINISHED GRADING ON THE NORTH AND SOUTH SIDES OF WINTER AVENUE FROM STA. 100+10.00 TO STA. 114+50.00.
5. PLACE FINAL SURFACE COURSE ON WINTER AVENUE FROM STA. 100+10.00 TO STA. 114+50.00.
6. PLACE FINAL STRIPING ON WINTER AVENUE FROM STA. 100+10.00 TO STA. 114+50.00 AS DETAILED IN THE PLANS.

TRAFFIC:

1. COORDINATE WITH THE CITY OF DANVILLE OR AS DIRECTED BY THE ENGINEER FOR ADVANCED WARNING SIGNS FOR A DETOUR ROUTE.
2. MAINTAIN TWO-WAY TRAFFIC ON WINTER AVENUE FROM STA. 118+00.00 TO STA. 156+35.00 WITH THE PERMANENT LANE USAGE AS DETAILED IN THE PLANS.
3. CLOSE WINTER AVENUE FROM STA. 100+10.00 TO STA. 118+00.00 TO THRU TRAFFIC. ALLOW LOCAL TRAFFIC ONLY.
4. MAINTAIN TWO-WAY TRAFFIC ON BOWMAN AVENUE WITH THE PERMANENT LANE USAGE AS DETAILED IN THE PLANS.
5. POST ADVANCE WARNING SIGNS AT 200' SPACING WEST OF THE INTERSECTION OF WINTER AVENUE AND MONTEREY STREET AS SHOWN IN THE PLANS.
6. CONTRACTOR SHALL MAINTAIN ACCESS TO PRIVATE AND COMMERCIAL ENTRANCES AT ALL TIMES.

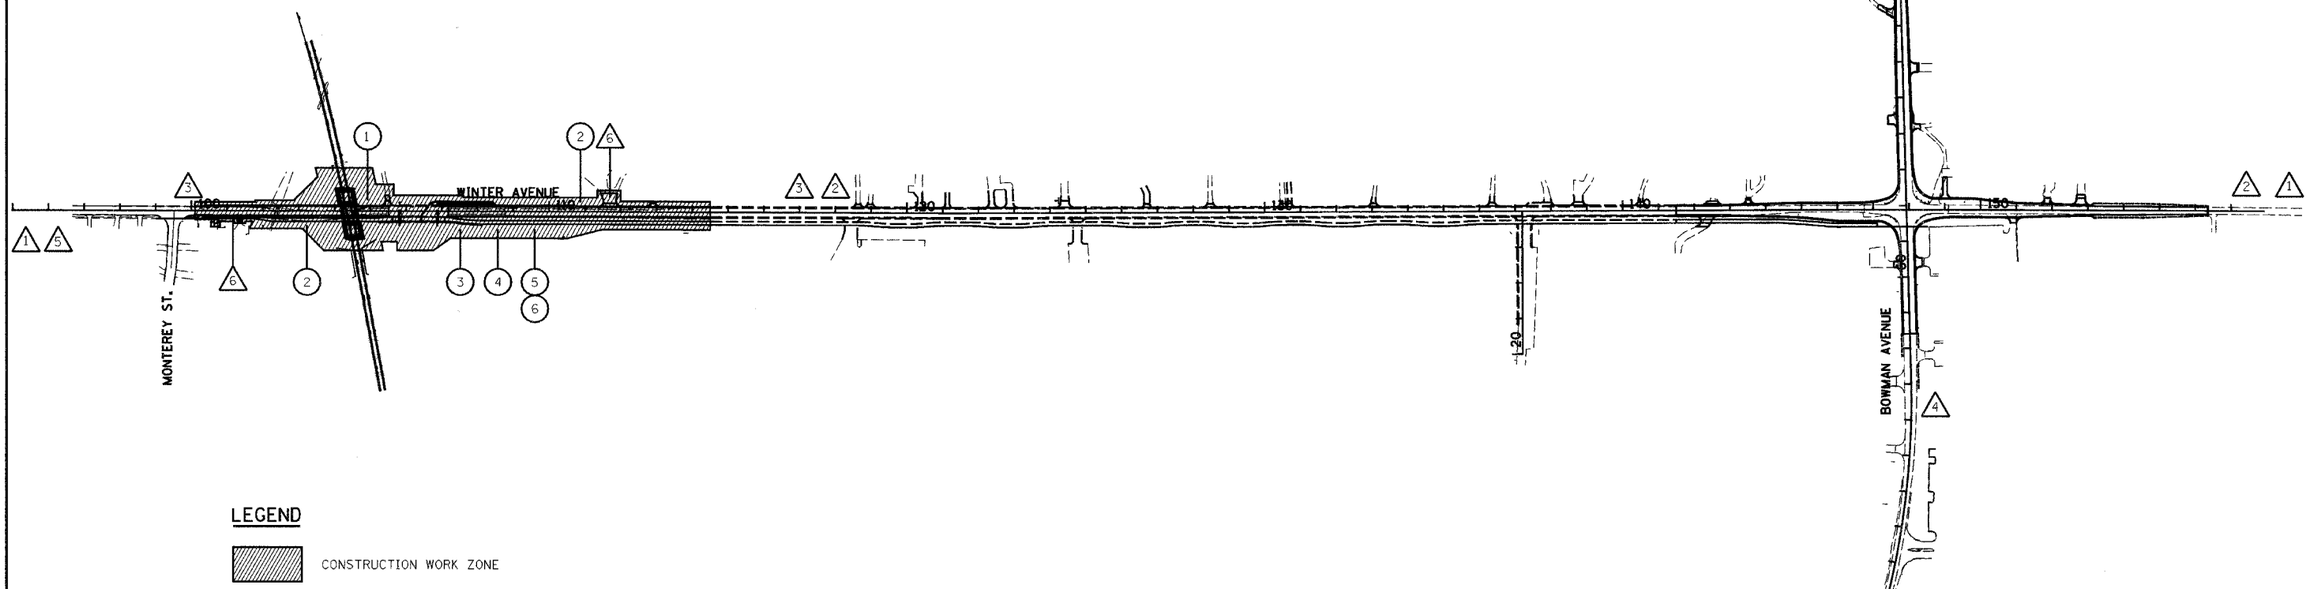

PLAN		BY	DATE
NOTE BOOK NO.	SURVEYED / PLOTTED / ALIGNMENT CHECKED / GRADES CHECKED / CADD FILE NAME		

REVISIONS	
NAME	DATE

CITY OF DANVILLE, ILLINOIS

WINTER AVENUE RECONSTRUCTION

TEMPORARY TRAFFIC CONTROL PLAN
OVERALL STAGE 5

SCALE: 1" = 200' DATE: 12/21/06

DRAWN BY: MLS CHECKED BY: SRS