F.A.P. RTE.	SECTION	COUNTY	TOTAL SHEETS	SHEET NO.
6998	99-00209-01-PV	VERMILION	296	212
STA.	TO STA.			
FED. ROAD DIST. NO.	ILLINOIS	FED. AID PROJECT		

CONTRACT NO.: 91358

SCALE
HORZ.: 1"=10'
VERT.: 1"=5'
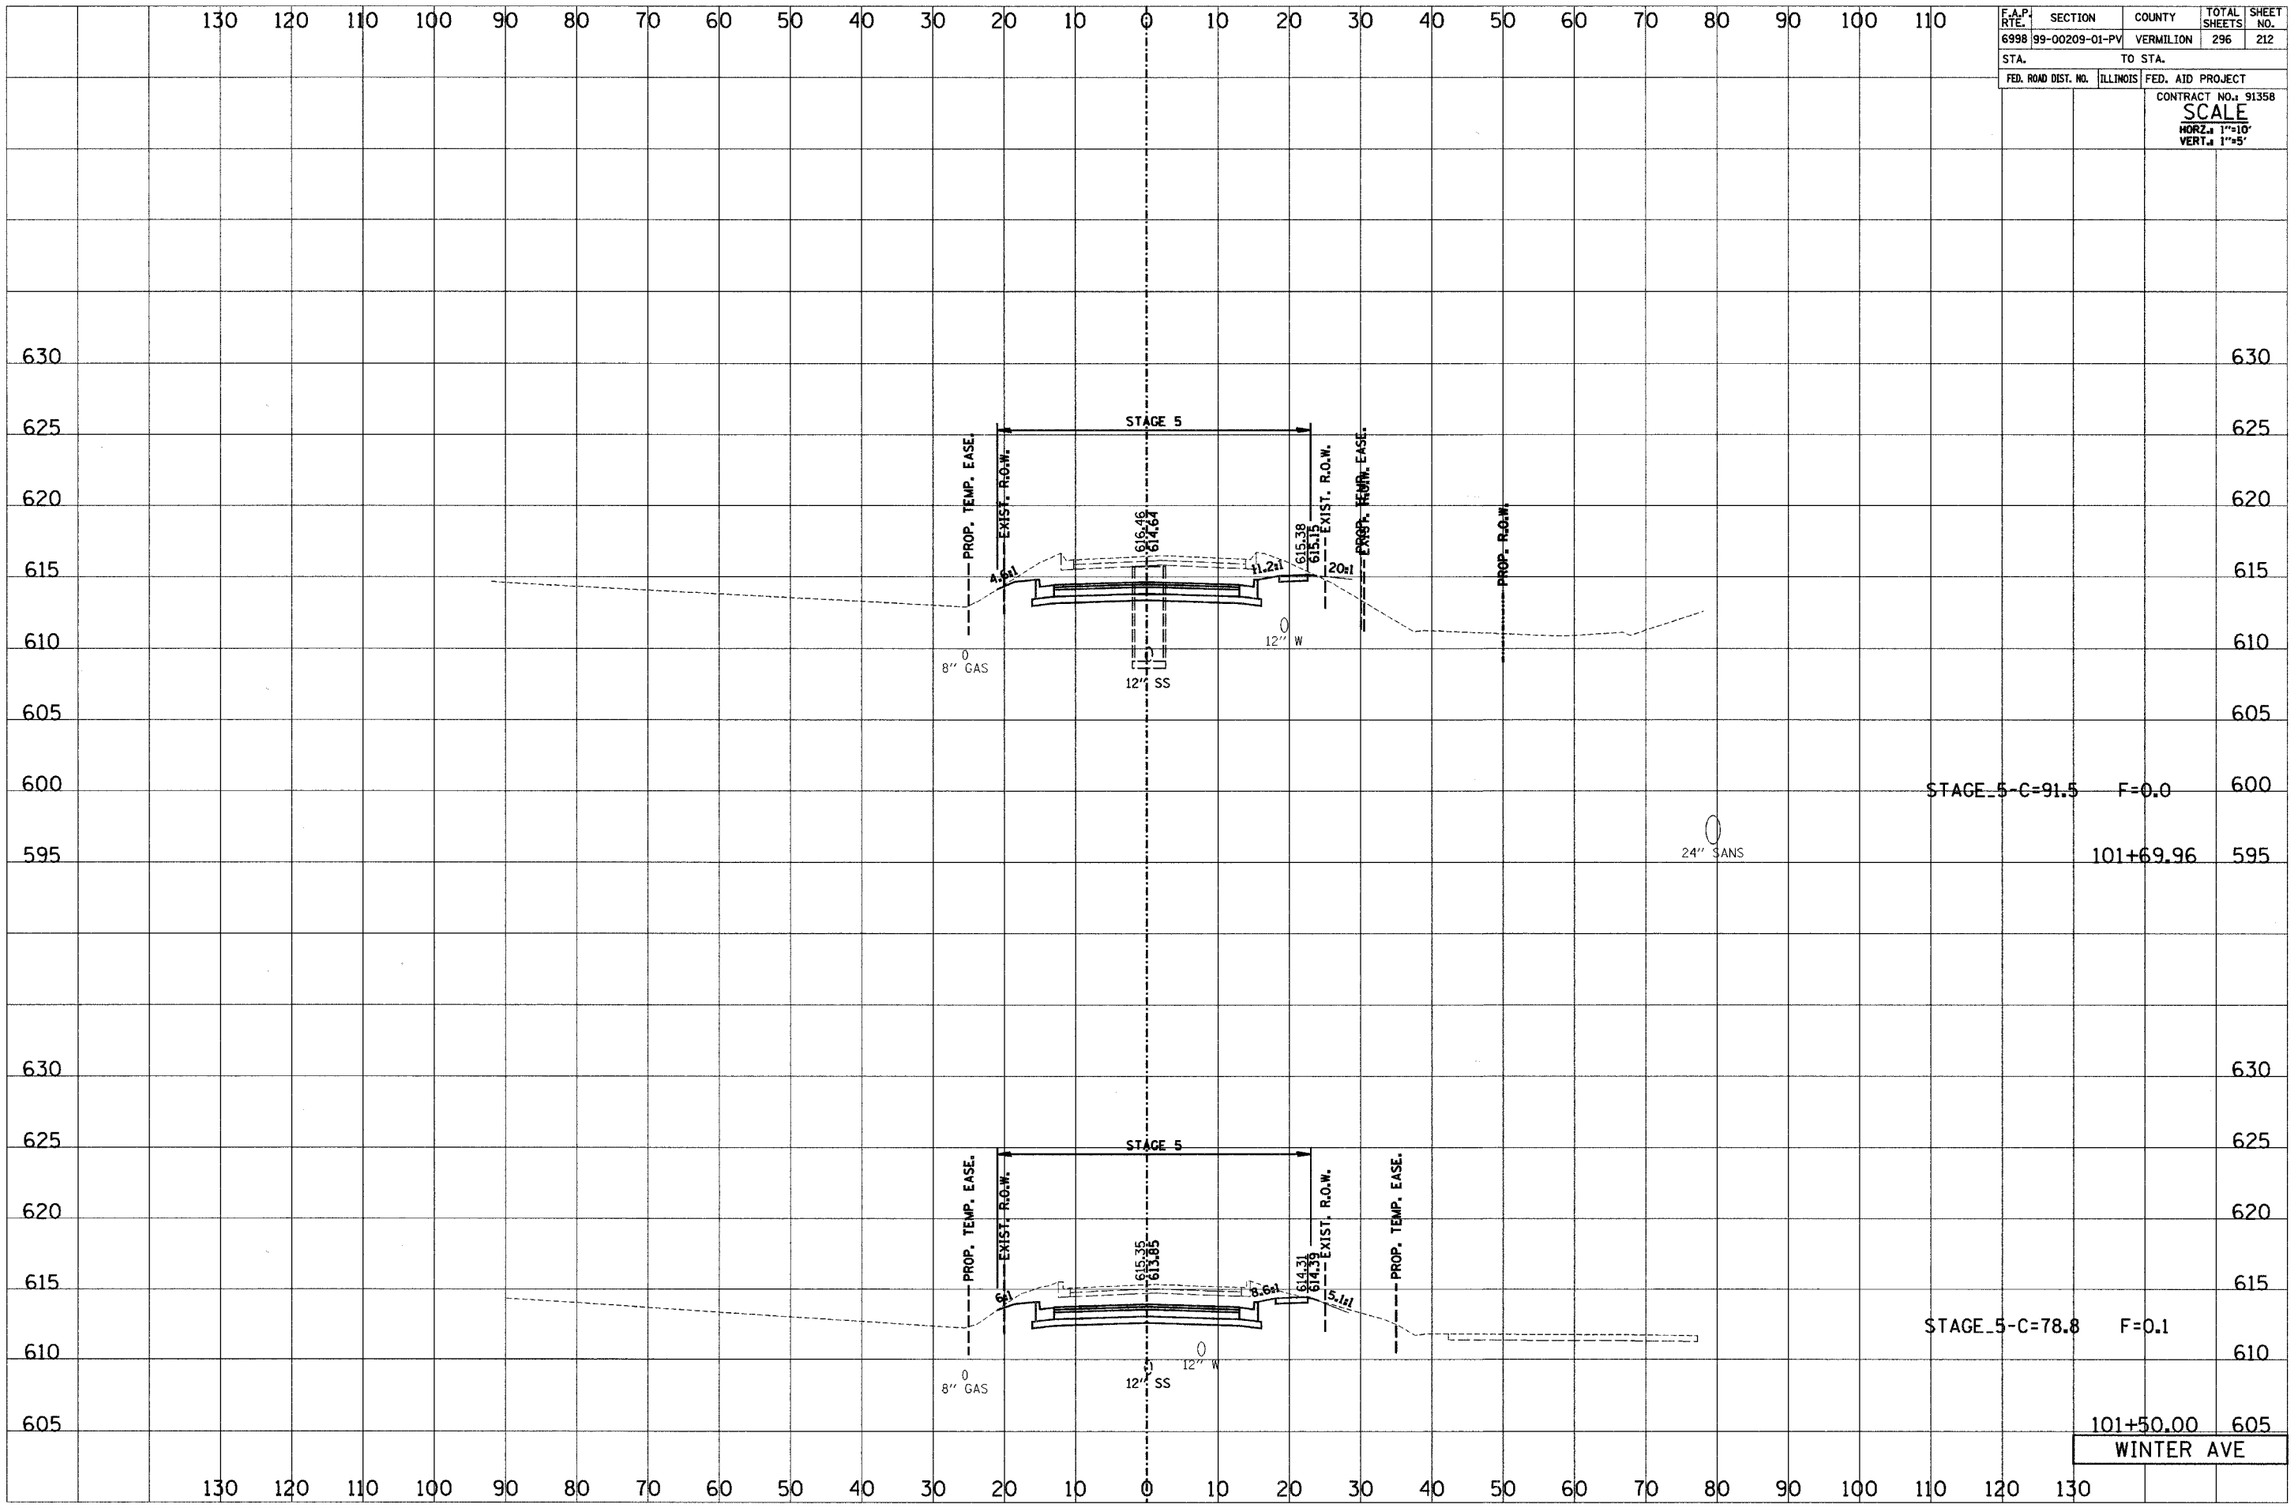
FINAL SURVEY	ORIGINAL SURVEY	BY	DATE
NOTE BOOK	NOTE BOOK	SURVEYED	
NO.	NO.	PLOTTED	
		TEMPLATE	
		AREAS	
		AREAS CHECKED