F.A.P. RTE.	SECTION	COUNTY	TOTAL SHEETS	SHEET NO.
6998	99-00209-01-PV	VERMILION	296	221
STA.	TO STA.			
FED. ROAD DIST. NO.	ILLINOIS	FED. AID PROJECT		

CONTRACT NO.: 91358

SCALE
HORZ.: 1"=10'
VERT.: 1"=5'

FINAL SURVEY NOTE BOOK NO.
SURVEYED
PLOTTED
ISSUE DATE
AREAS
AREAS CHECKED
BY
DATE

ORIGINAL SURVEY NOTE BOOK NO.
SURVEYED
PLOTTED
ISSUE DATE
AREAS
AREAS CHECKED
BY
DATE

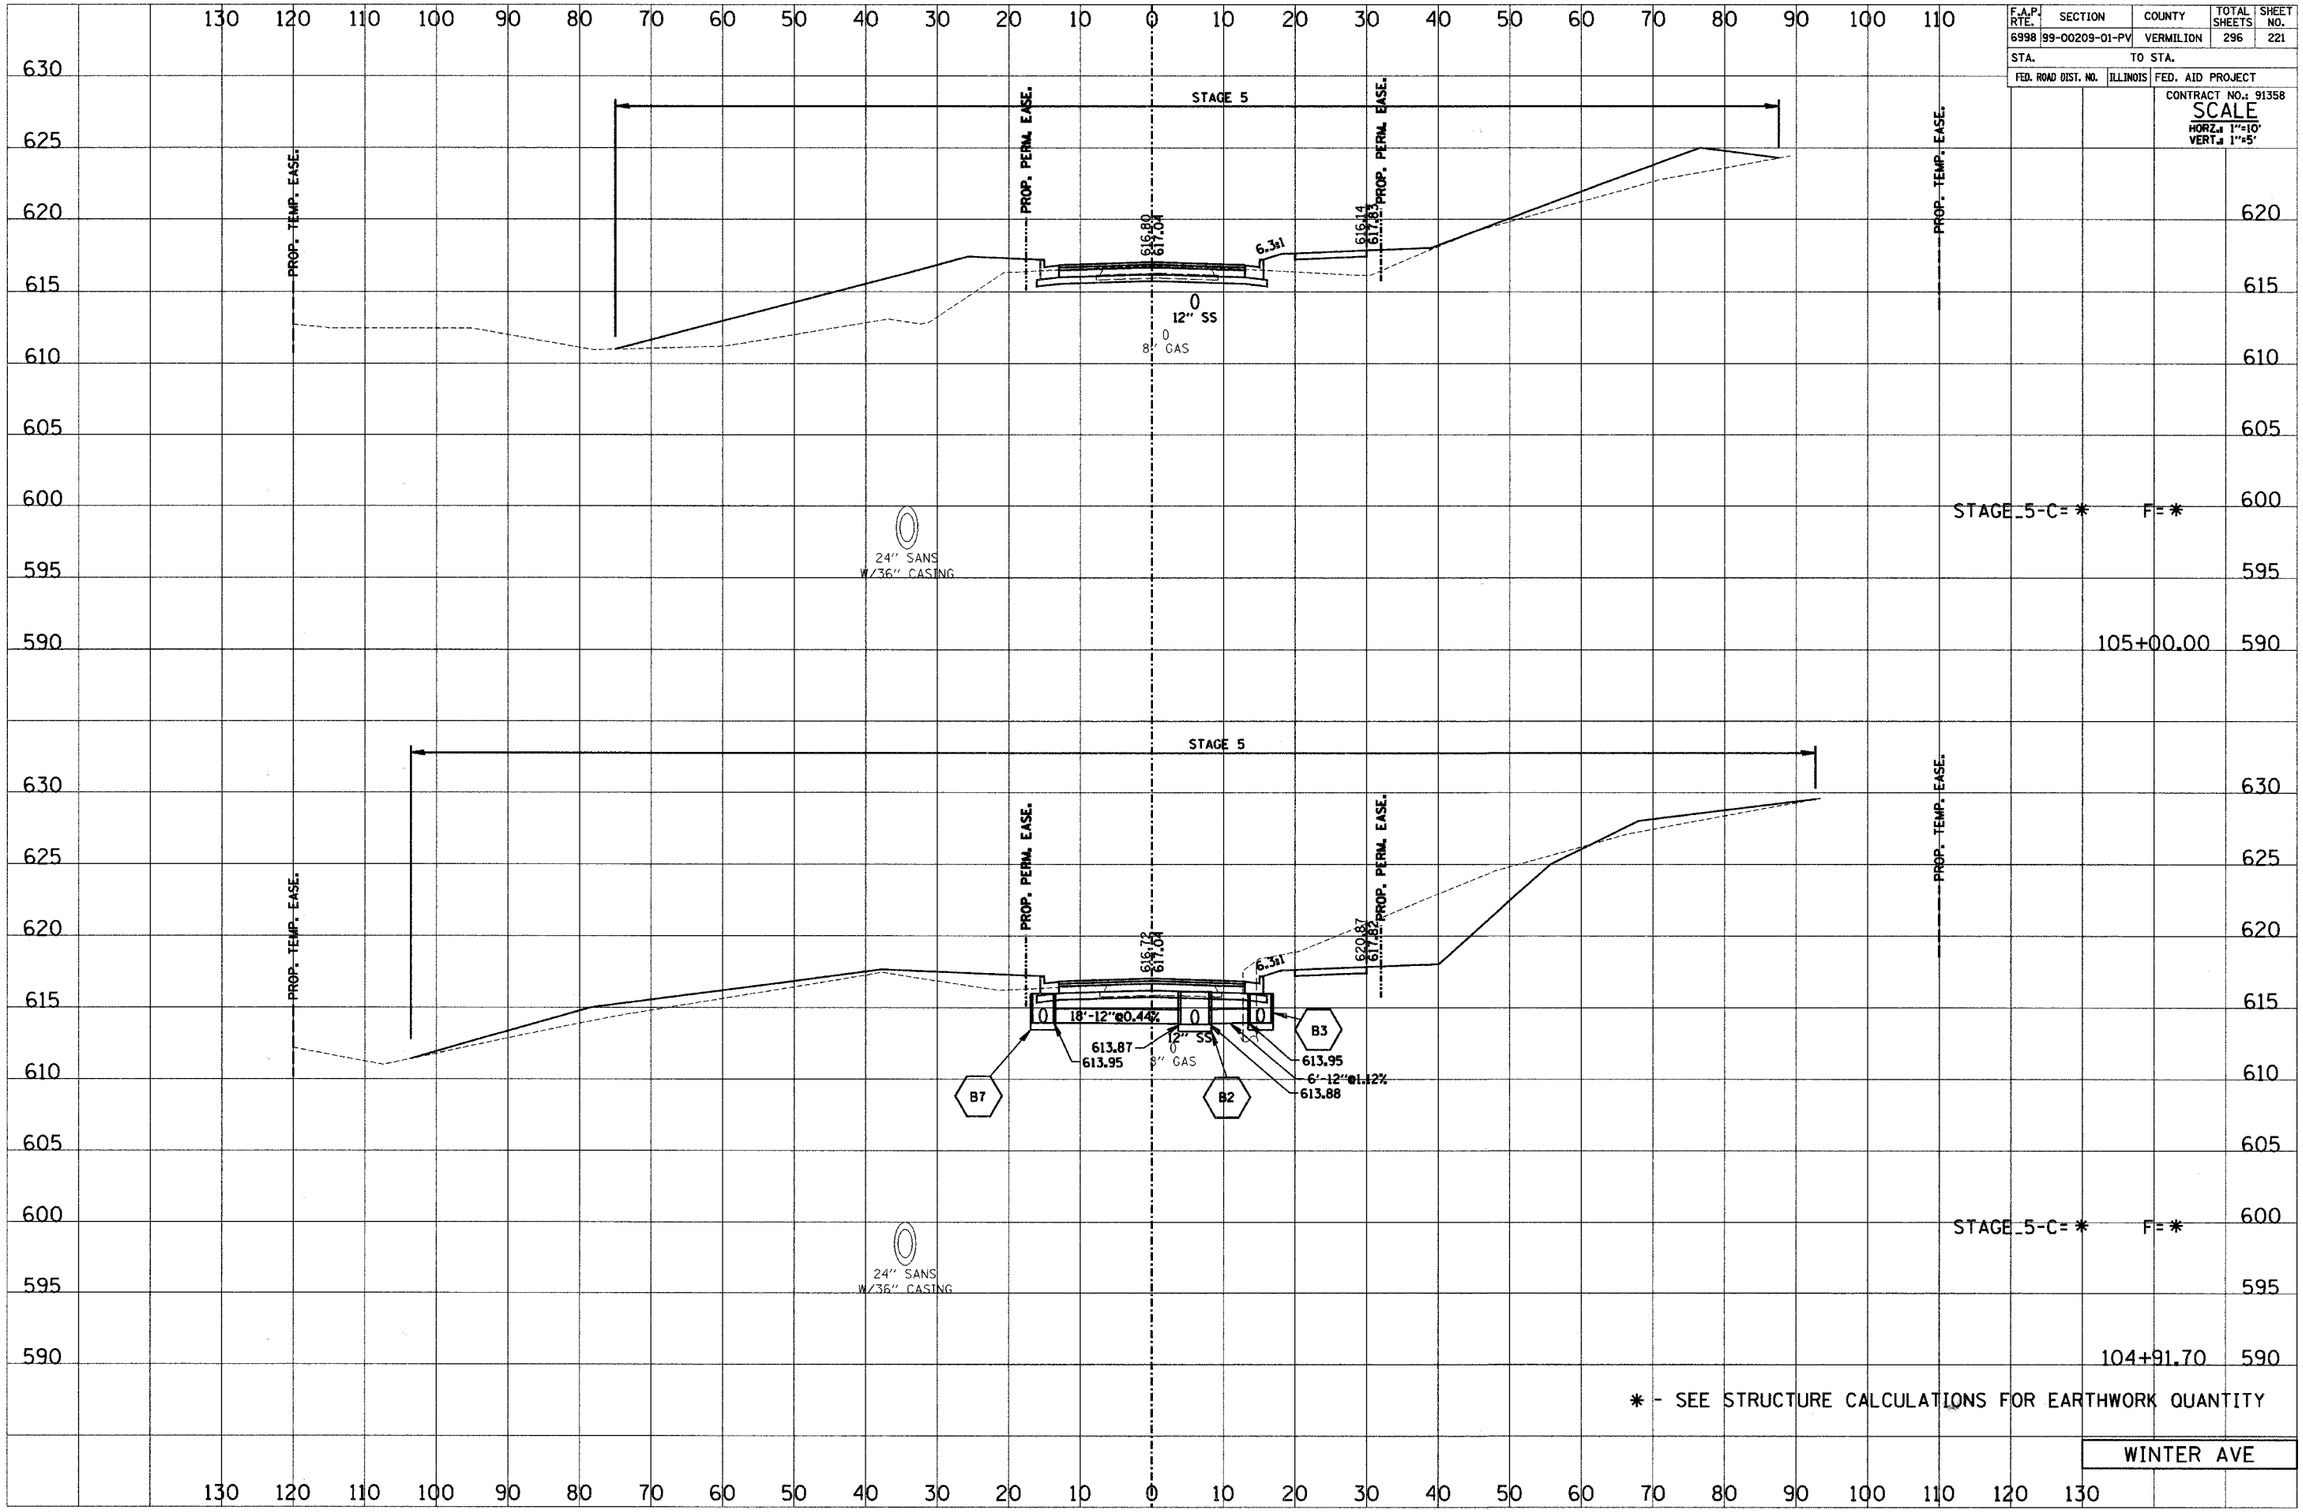

* - SEE STRUCTURE CALCULATIONS FOR EARTHWORK QUANTITY

WINTER AVE