F.A.P. RTE.	SECTION	COUNTY	TOTAL SHEETS	SHEET NO.
6998	99-00209-01-PV	VERMILION	296	283
STA.	TO STA.			
FED. ROAD DIST. NO.	ILLINOIS	FED. AID PROJECT		

CONTRACT NO.: 91358

SCALE
HORZ.: 1"=10'
VERT.: 1"=5'

DATE	BY	
		SURVEYED
		PLOTTED
		TEMPLATE
		AREAS CHECKED
FINAL SURVEY	NOTE BOOK	
	NO.	

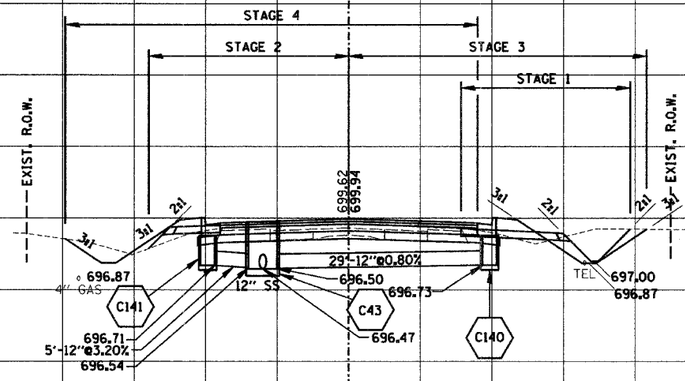

STAGE_1-C=13.8 F=1.2
STAGE_2-C=2.4 F=1.9
STAGE_3-C=9.8 F=6.7
STAGE_4-C=8.5 F=6.0

65+43.00

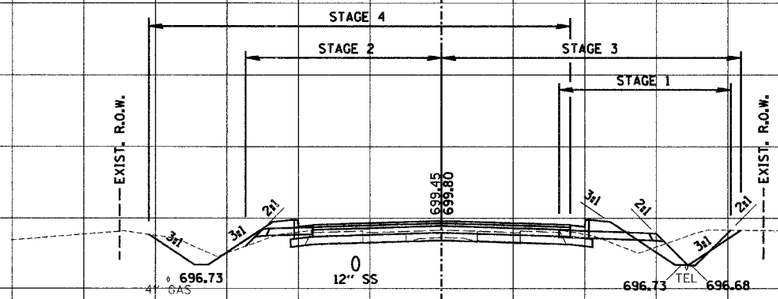

STAGE_1-C=13.0 F=4.8
STAGE_2-C=2.2 F=1.4
STAGE_3-C=9.0 F=6.5
STAGE_4-C=9.8 F=5.5

65+00.00

BOWMAN AVE