| F.A.P. RTE. | SECTION | COUNTY | TOTAL SHEETS | SHEET NO. |
|---|---|---|---|---|
| 6998 | 99-00209-01-PV | VERMILION | 296 | 286 |
| STA. | TO STA. | | | |
| FED. ROAD DIST. NO. | ILLINOIS | FED. AID PROJECT | | |

CONTRACT NO.: 91358

SCALE
HORZ.= 1"=10'
VERT.= 1"=5'

FINAL SURVEY
ORIGINAL SURVEY

| NO. | NOTE BOOK | BY | DATE |
|---|---|---|---|
| | SURVEYED | | |
| | PLOTTED | | |
| | TEMPLATE | | |
| | AREAS | | |
| | AREAS CHECKED | | |

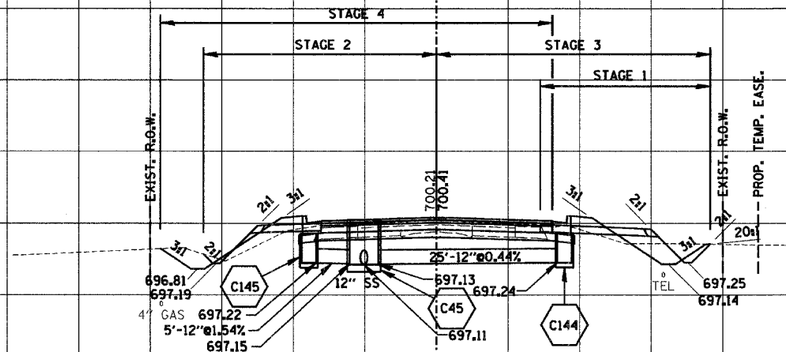


STAGE 1-C=7.5 F=4.3
STAGE 2-C=5.0 F=5.3
STAGE 3-C=14.4 F=6.9
STAGE 4-C=8.8 F=5.0

66+85.00

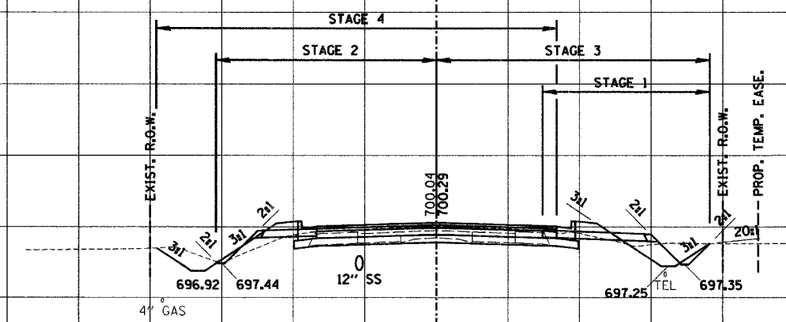


STAGE 1-C=8.8 F=1.9
STAGE 2-C=3.5 F=3.8
STAGE 3-C=12.3 F=6.6
STAGE 4-C=9.2 F=5.3

66+50.00

BOWMAN AVE