F.A.P. RTE.	SECTION	COUNTY	TOTAL SHEETS	SHEET NO.
6998	99-00209-01-PV	VERMILION	296	290
STA.	TO STA.			
FED. ROAD DIST. NO.	ILLINOIS	FED. AID PROJECT		

CONTRACT NO.: 91358

SCALE
HORZ.= 1"=10'
VERT.= 1"=5'

FINAL SURVEY	ORIGINAL SURVEY
SURVEYED	
PLOTTED	
TEMPLATE	
NOTE BOOK	
AREAS	
AREAS CHECKED	
NO.	
BY	
DATE	

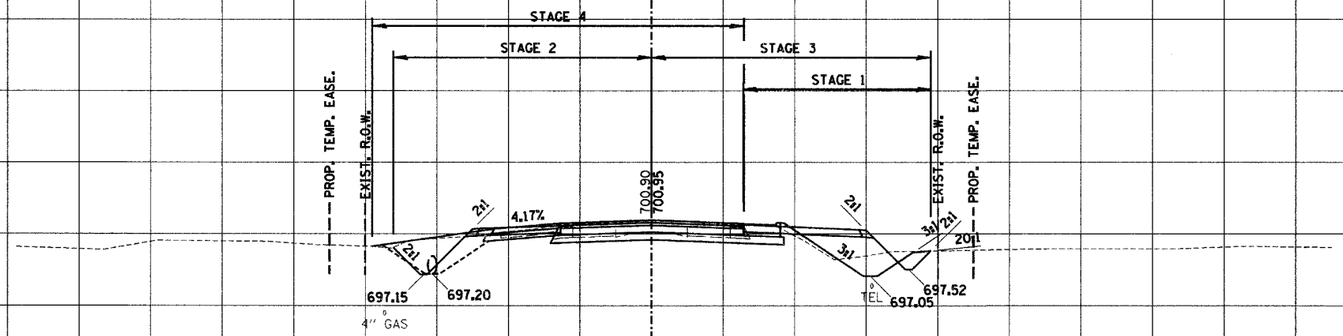

STAGE 1-C=7.2 F=14.1
STAGE 2-C=19.3 F=1.1
STAGE 3-C=29.9 F=4.1
STAGE 4-C=3.7 F=15.9

68+68.13

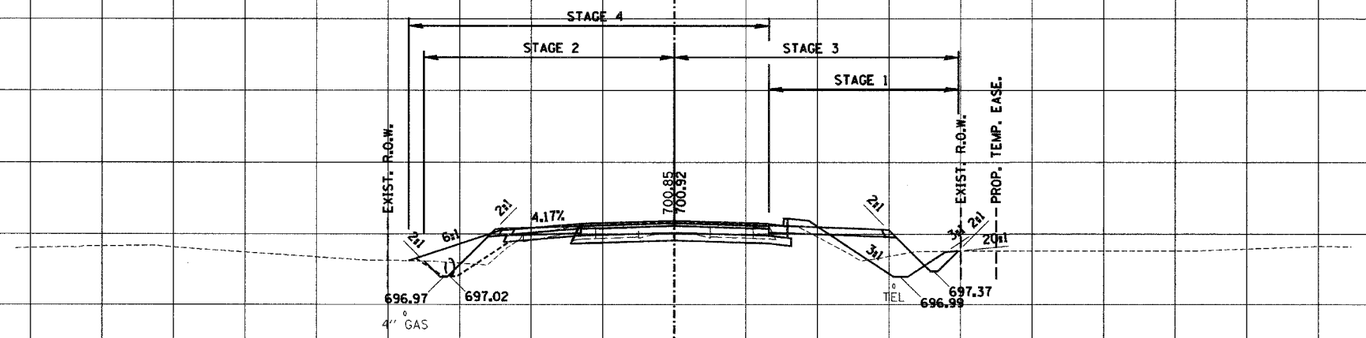

STAGE 1-C=7.7 F=14.9
STAGE 2-C=8.0 F=10.4
STAGE 3-C=26.7 F=7.1
STAGE 4-C=3.8 F=11.6

68+50.00

BOWMAN AVE