93431

F.A. RTE.	SECTION	COUNTY	TOTAL SHEETS	SHEET NO.
8183	04-00120-00-FP	MORGAN	28	20
STA. 484+00		TO STA. 485+38.70		
FED. ROAD DIST. NO. _	ILLINOIS	FED. AID PROJECT		

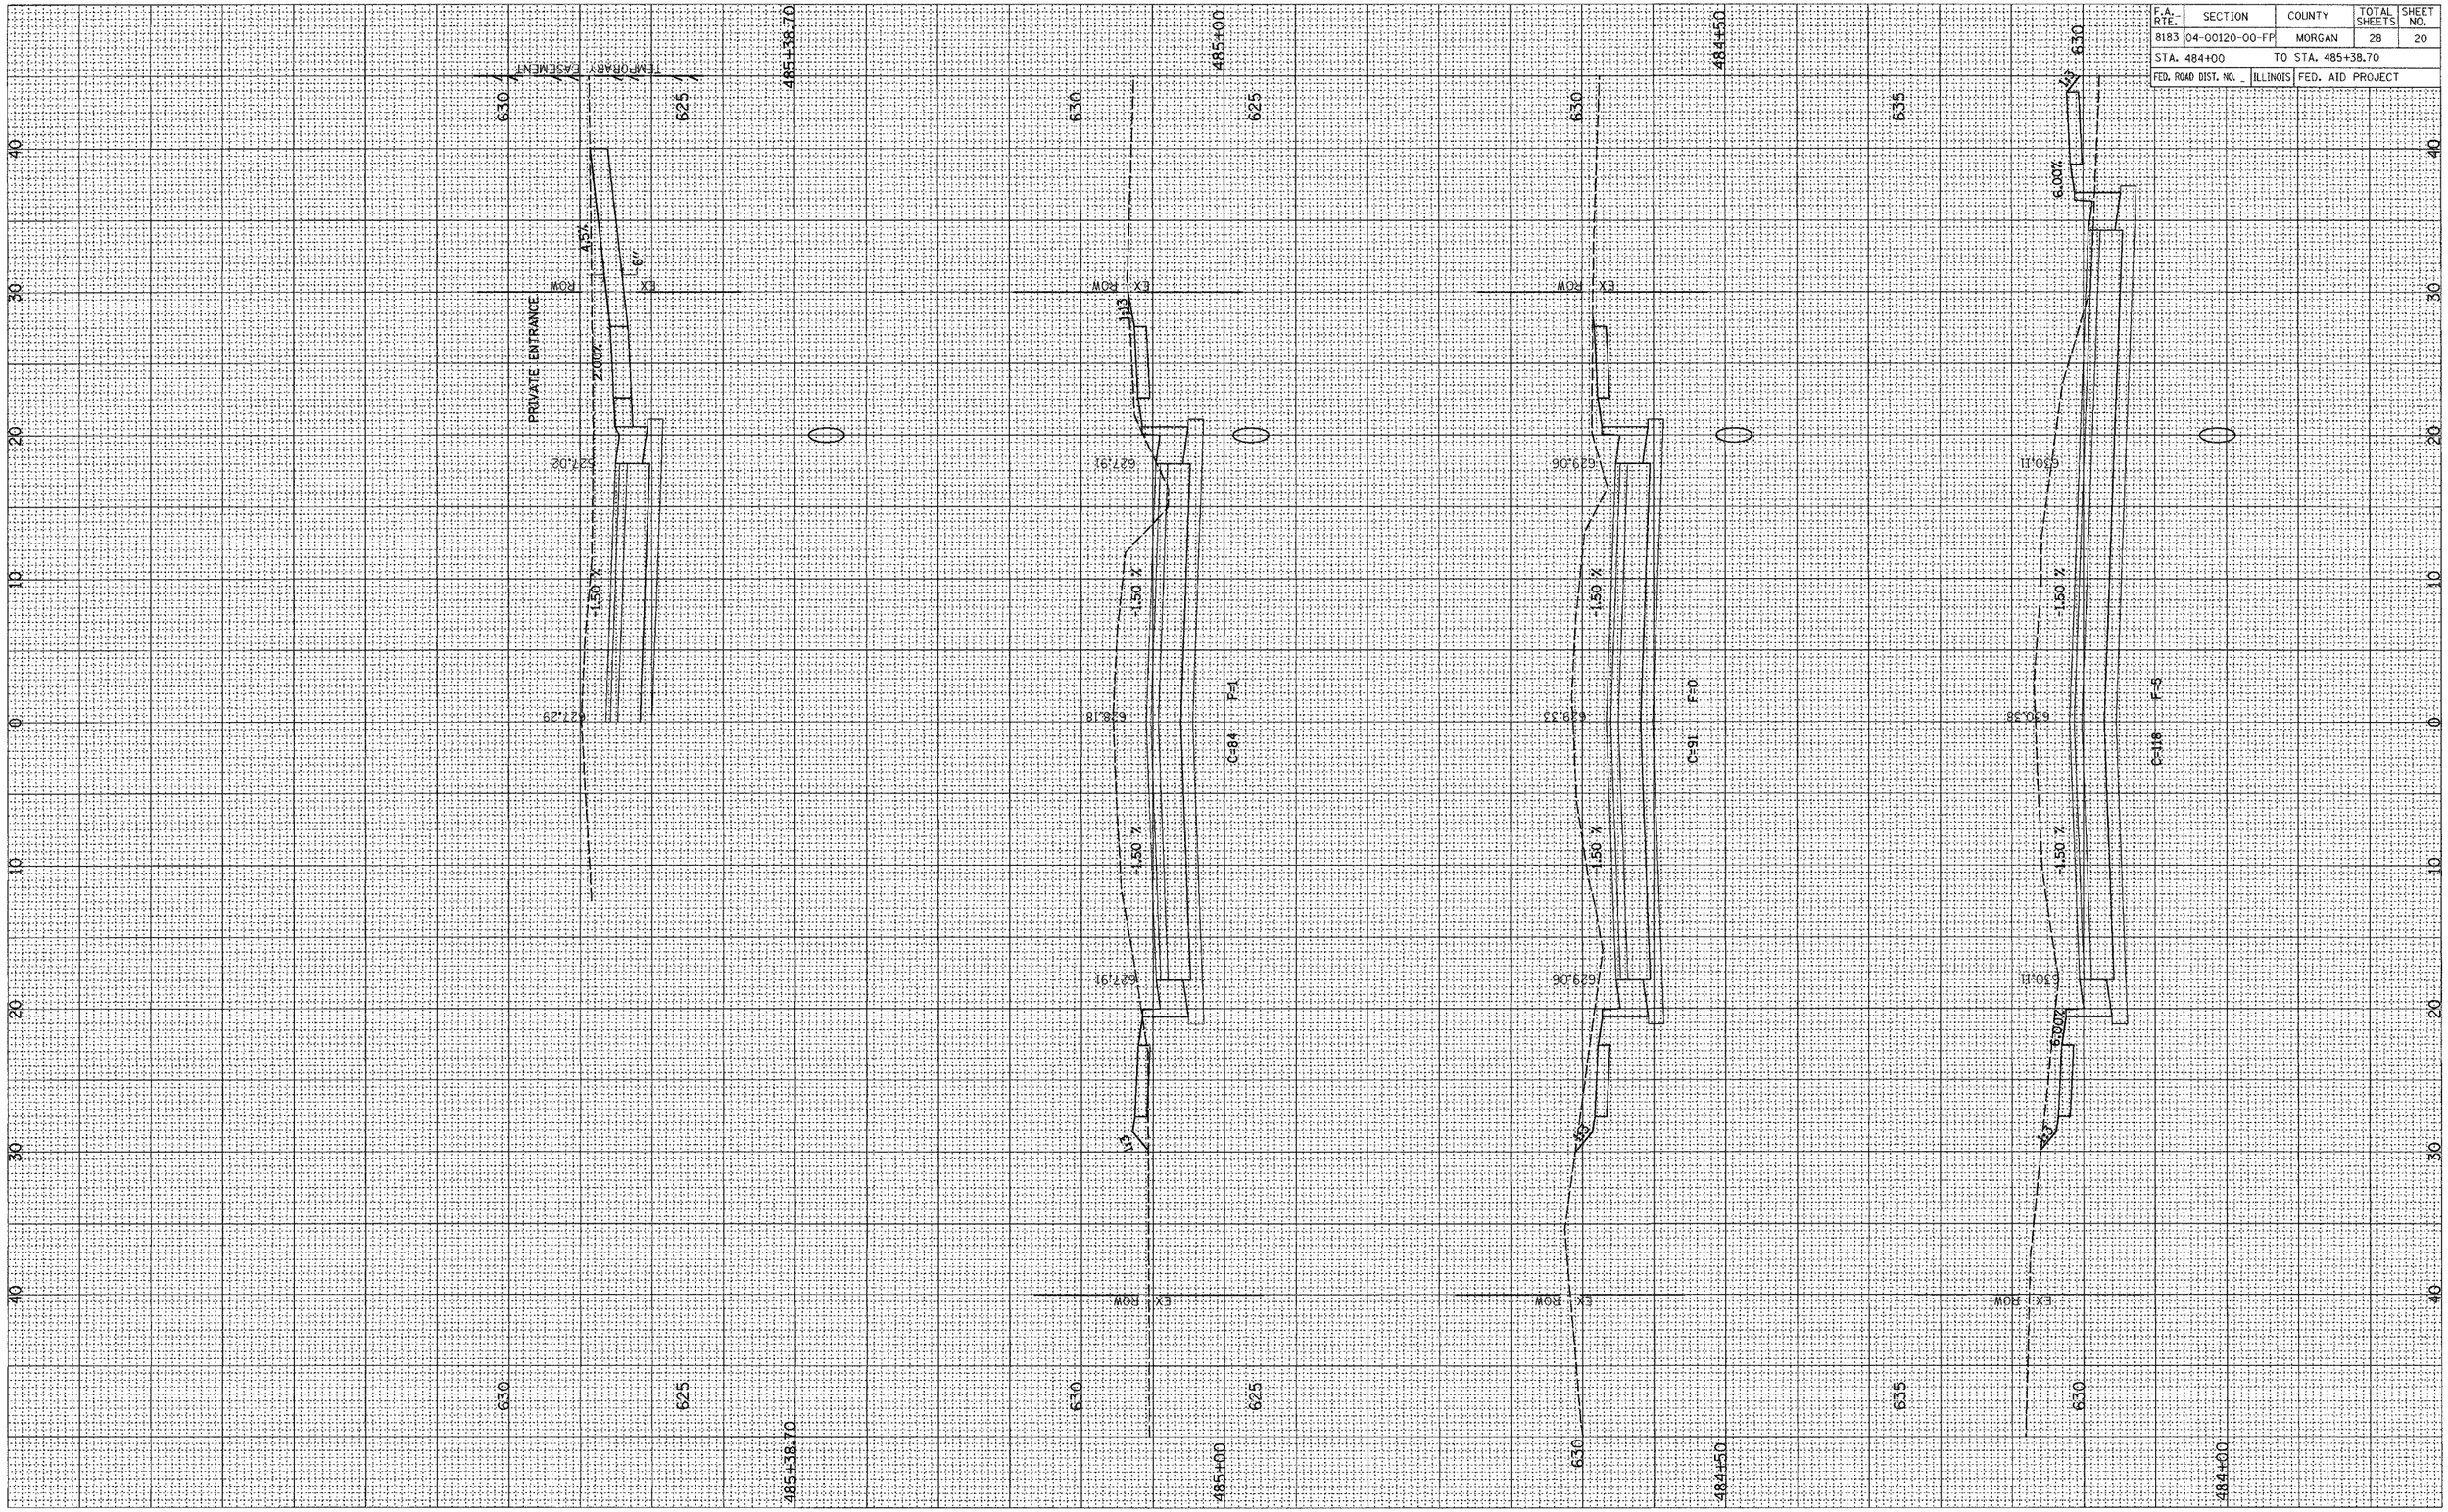

LINCOLN AVENUE (FAU 8183) STA 484+00 TO STA 485+38.70