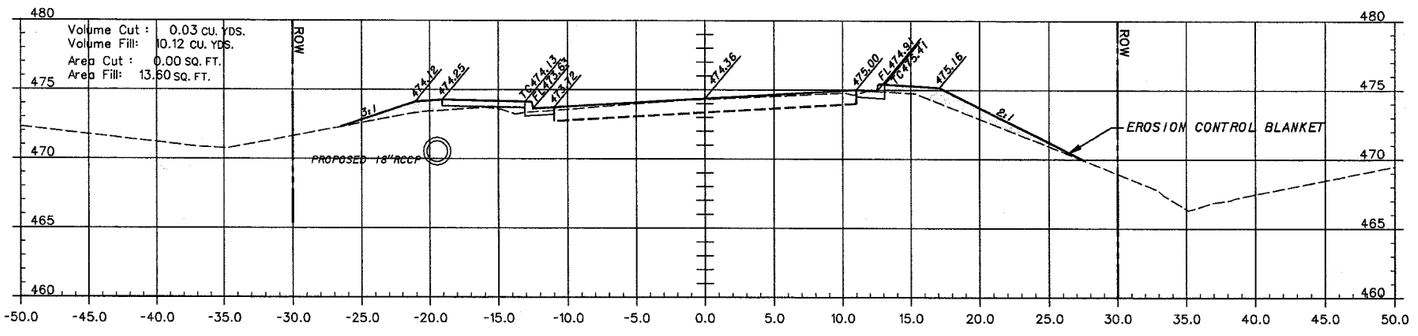

21+75.0

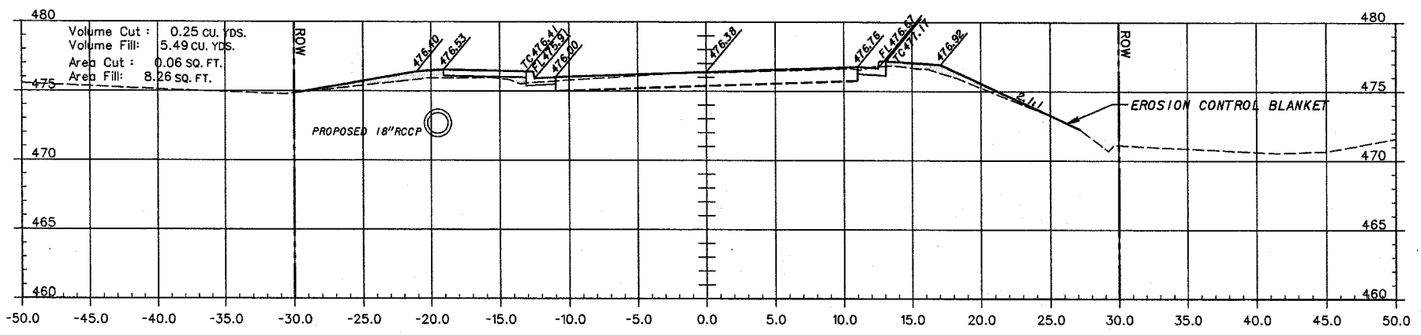

21+50.0

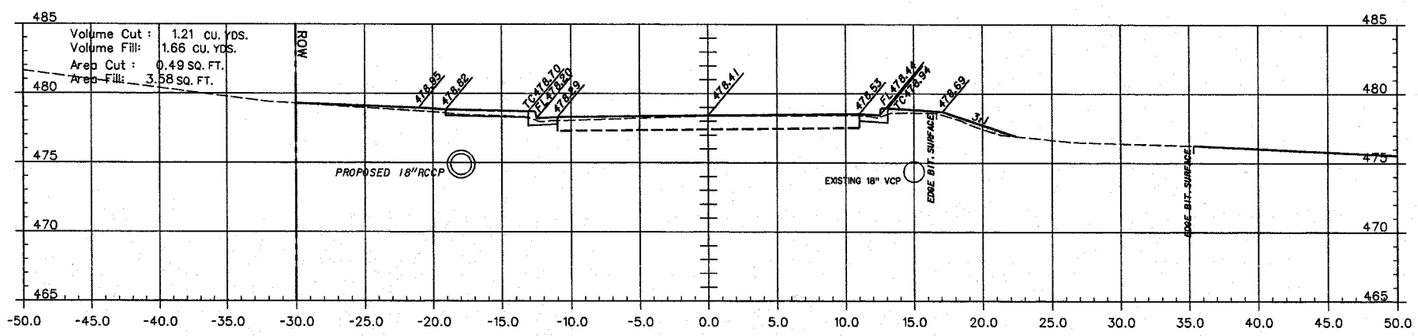

21+25.0

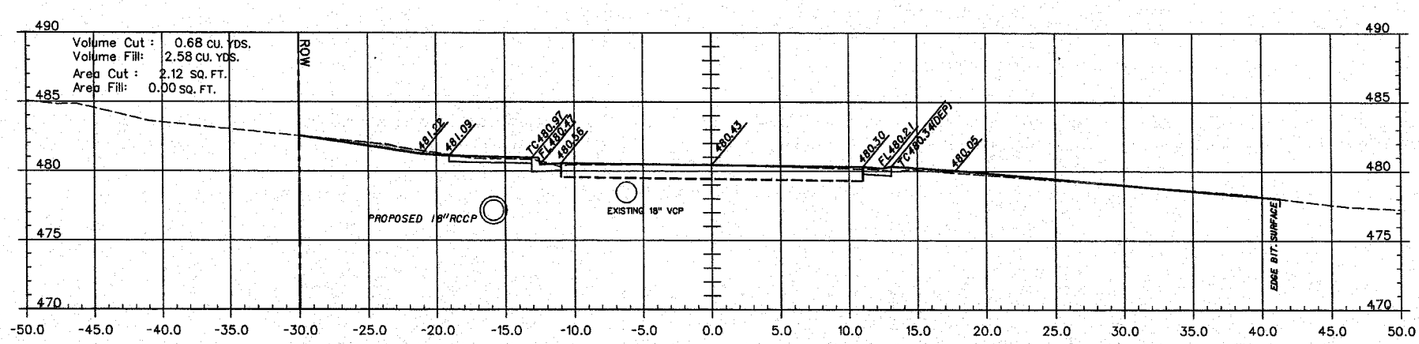

21+00.0 (SRR Mc FERRON ST.)

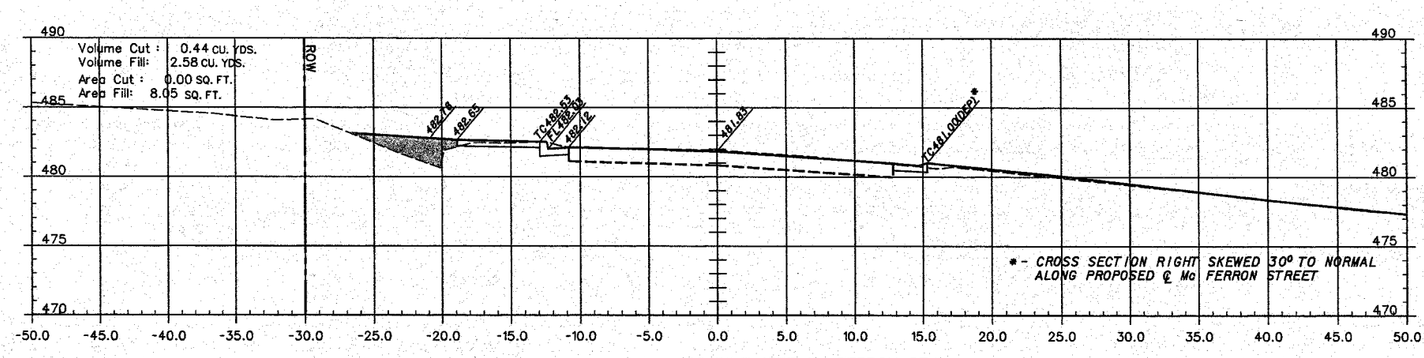

20+82.7 (SRR Mc FERRON ST.)

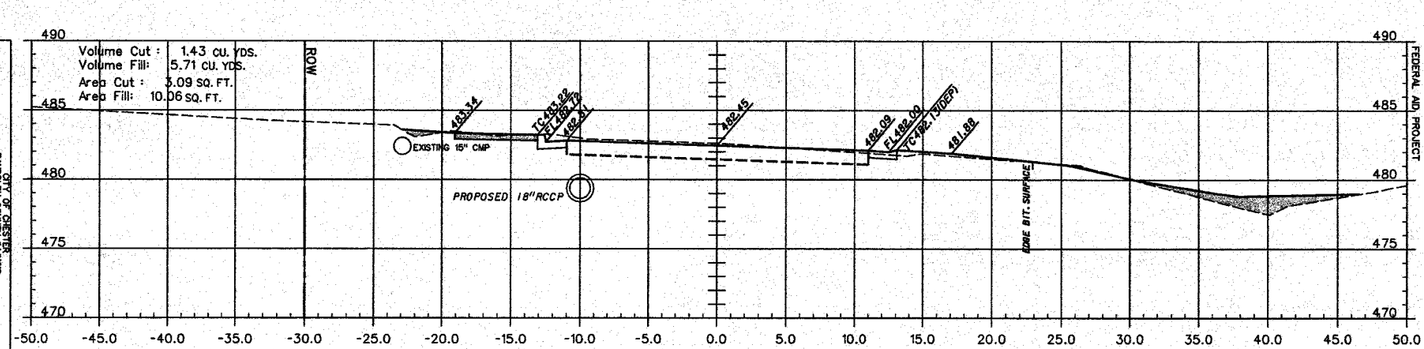

20+75.0 (SRR Mc FERRON ST.)

CITY OF CHESTER
RANDOLPH COUNTY, ILLINOIS
IMPROVEMENT TO BUENA VISTA STREET
CROSS SECTIONS STA. 20+75 TO 21+75

F.A.U. ROUTE	9415
SECTION	02-00055-00-RP
COUNTY	RANDOLPH
TOTAL SHEETS	35
SHEET NUMBER	21
CONTRACT NO. 97274	
FEDERAL AID PROJECT	
PROJECT NO. M-5014(008)	
JOB NO. C98-304-06	