F.A.U. RTE.	SECTION	COUNTY	TOTAL SHEETS	SHEET NO.
9089	04-00180-02-PV	MADISON	92	6
FED. ROAD DIST. NO. _	ILLINOIS	FED. AID PROJECT		

CONTRACT NO. 97299

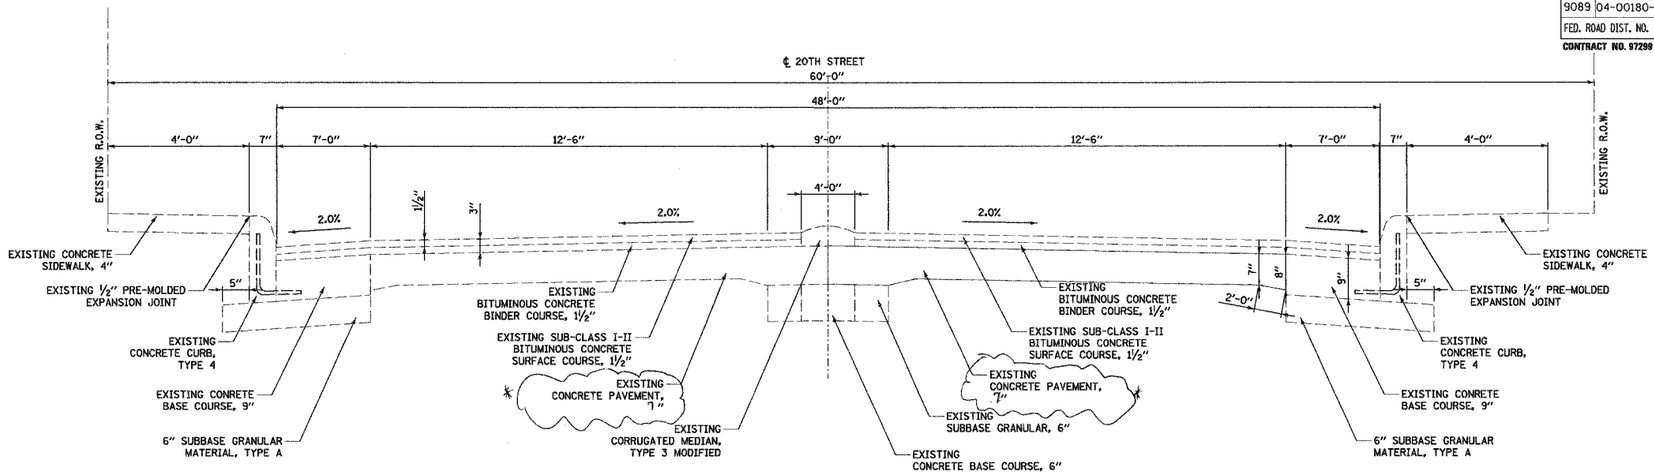

20TH STREET EXISTING TYPICAL SECTION

STA. 110+46.62 TO STA. 111+44.37
(NOT TO SCALE)

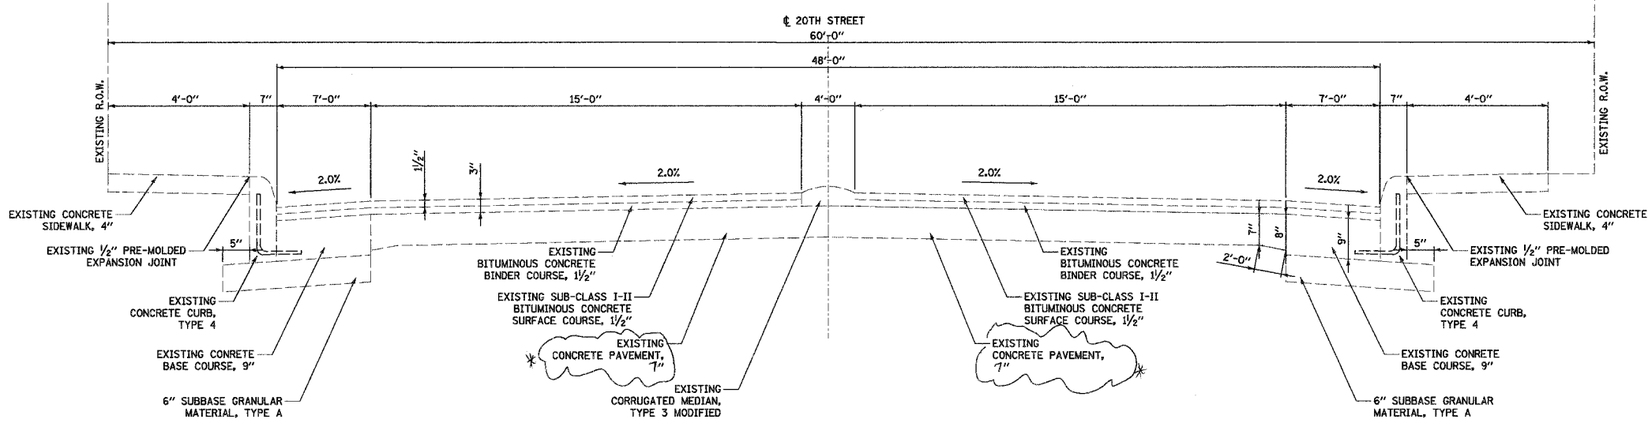

20TH STREET EXISTING TYPICAL SECTION

STA. 111+67.85 TO STA. 112+92.58
STA. 113+65.67 TO STA. 116+15.88
STA. 116+90.61 TO STA. 121+49.08
(NOT TO SCALE)

FINAL SURVEY: SURVEYED, PLOTTED, NOTE BOOK, TEMPLATE, AREAS, AREAS CHECKED, NO., BY, DATE

ORIGINAL SURVEY: SURVEYED, PLOTTED, NOTE BOOK, TEMPLATE, AREAS, AREAS CHECKED, NO., BY, DATE

*Revised 4-18-07

Juneau Associates, Inc. P.C.
CONSULTING ENGINEERS AND LAND SURVEYORS
2100 State Street, P.O. Box 1305, Granite City, Illinois 62040
Phone: (618)877-7480/(618)452-5535, Fax: (618)452-5941
7150 North Research Drive, Edwardsville, Illinois 62025
Phone: (618)656-0900/(618) 659-0800, Fax: (618)659-0941

EXISTING TYPICAL SECTIONS
F.A.U. ROUTE 9089
20TH STREET (PHASES II, III & IV)
GRANITE CITY, ILLINOIS
SECTION No. 04-00180-02-PV

REVISIONS				SCALE: N.T.S.			
NO.	DATE	BY	REMARKS				
				DSN. BY: BFK	DATE: 12/26/06	SHEET	
				DWN. BY: WRC	DATE: 12/26/06	6	
				CHK'D: BFK	DATE: 12/26/06		
DWG. NO.				JOB NO. E030204	DGN. NAME: TYP-EX	OF 92 SHTS	