F.A.U. RTE.	SECTION	COUNTY	TOTAL SHEETS	SHEET NO.
9089	04-00180-02-PV	MADISON	92	8
FED. ROAD DIST. NO. _	ILLINOIS	FED. AID PROJECT		

CONTRACT NO. 97299

FINAL SURVEY — SURVEYED / PLOTTED / NOTE BOOK / TEMPLATE AREAS / NO. / BY / DATE / AREAS CHECKED

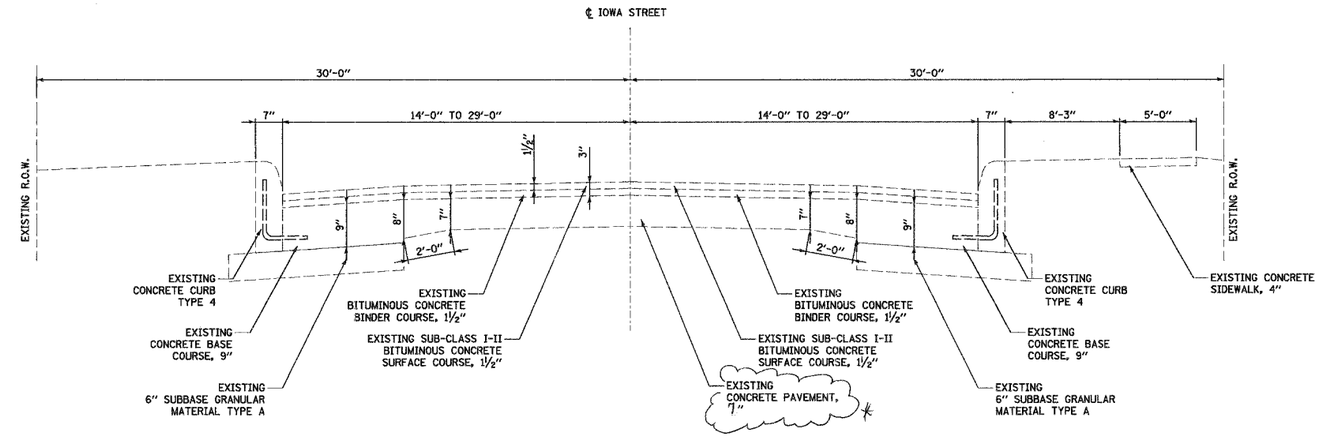

IOWA STREET EXISTING TYPICAL SECTION

ORIGINAL SURVEY — SURVEYED / PLOTTED / NOTE BOOK / TEMPLATE AREAS / NO. / BY / DATE / AREAS CHECKED

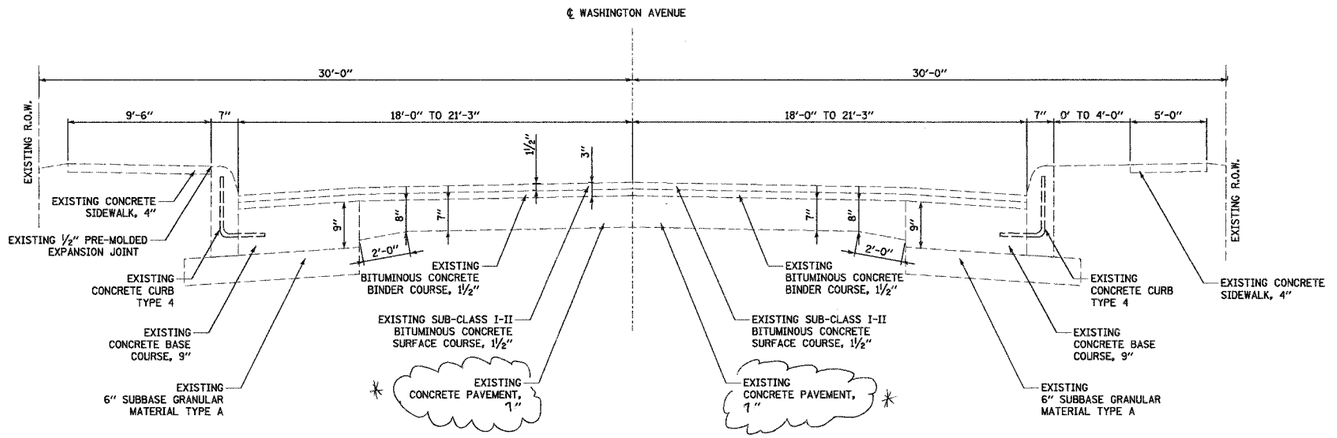

WASHINGTON AVENUE EXISTING TYPICAL SECTION

*Revised 4-18-07

Juneau Associates, Inc. P.C.
CONSULTING ENGINEERS AND LAND SURVEYORS
2100 State Street, P.O. Box 1325, Granite City, Illinois 62040, Phone:(618)877-1400/1451422-6535, Fax:(618)452-6541
100 North Research Drive, Edwardsville, Illinois 62025, Phone: (618)659-0900/(618) 659-0800, Fax: (618)659-0941

REVISIONS			
NO.	DATE	BY	REMARKS

DWG. NO.

EXISTING TYPICAL SECTIONS
F.A.U. ROUTE 9089
20TH STREET (PHASES II, III & IV)
GRANITE CITY, ILLINOIS
SECTION No. 04-00180-02-PV

SCALE: N.T.S.

DSN. BY:	BFK	DATE:	12/26/06	SHEET 8
DWN. BY:	WRC	DATE:	12/26/06	
CHK'D:	BFK	DATE:	12/26/06	
JOB NO.	E030204	DGN. NAME:	TYP-EX	OF 92 SHTS