F.A.U. RTE.	SECTION	COUNTY	TOTAL SHEETS	SHEET NO.
9089	04-00180-02-PV	MADISON	92	6
FED. ROAD DIST. NO. _	ILLINOIS	FED. AID PROJECT		

CONTRACT NO. 97299

FINAL SURVEY	BY	DATE
SURVEYED		
PLOTTED		
NOTE BOOK		
TEMPLATE		
AREAS		
AREAS CHECKED		
NO.		

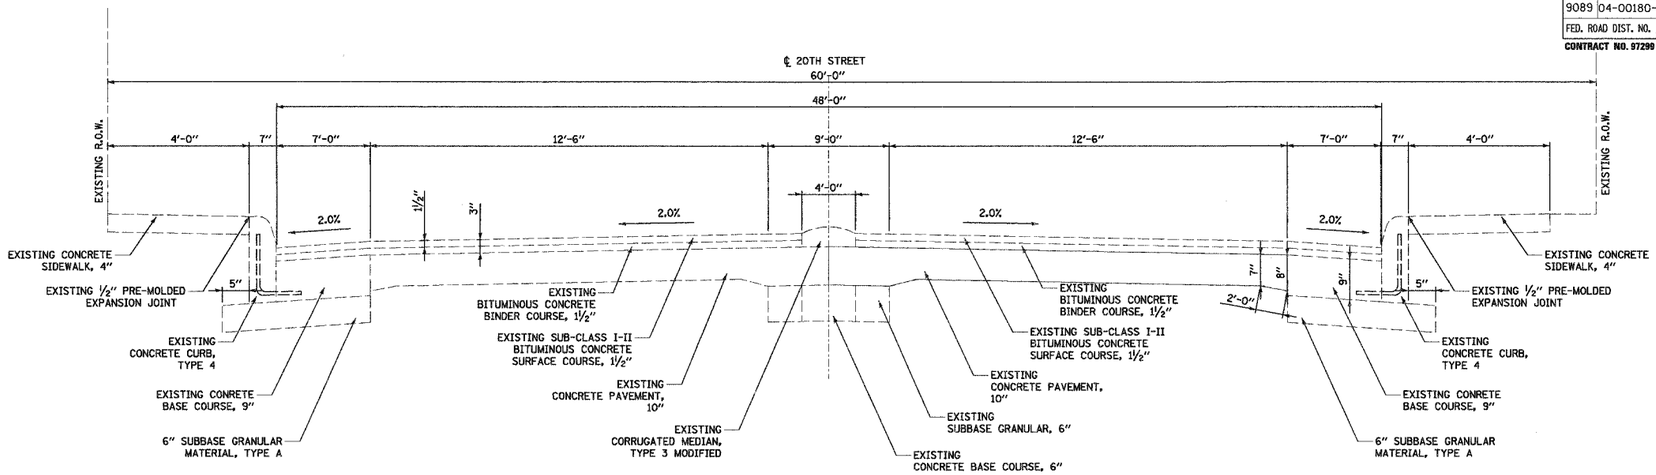

20TH STREET EXISTING TYPICAL SECTION

STA. 110+46.62 TO STA. 111+44.37
(NOT TO SCALE)

ORIGINAL SURVEY	BY	DATE
SURVEYED		
PLOTTED		
NOTE BOOK		
TEMPLATE		
AREAS		
AREAS CHECKED		
NO.		

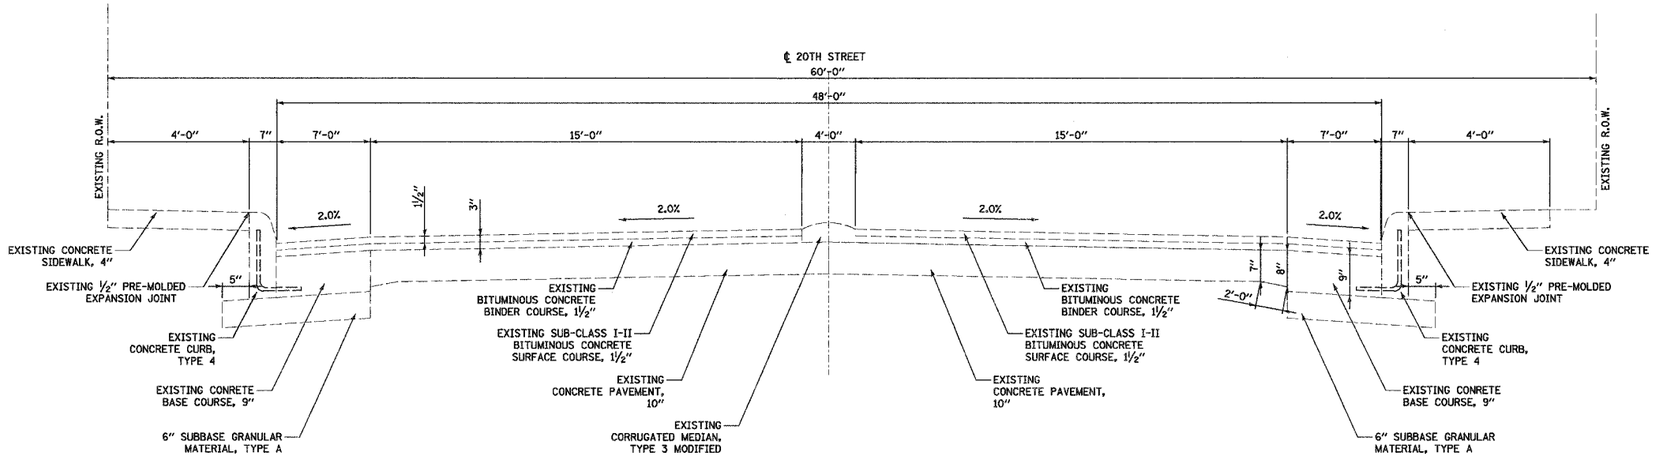

20TH STREET EXISTING TYPICAL SECTION

STA. 111+67.85 TO STA. 112+92.58
STA. 113+65.67 TO STA. 116+15.88
STA. 116+90.61 TO STA. 121+49.08
(NOT TO SCALE)

Juneau Associates, Inc. P.C.
CONSULTING ENGINEERS AND LAND SURVEYORS
2700 State Street, P.O. Box 1325, Granite City, Illinois 62040
Phone: (618) 877-1400/(618) 452-5535 Fax: (618) 452-0541
100 North Research Drive, Edwardsville, Illinois 62025
Phone: (618) 659-0900/(618) 659-0800 Fax: (618) 659-0941

EXISTING TYPICAL SECTIONS
F.A.U. ROUTE 9089
20TH STREET (PHASES II, III & IV)
GRANITE CITY, ILLINOIS
SECTION No. 04-00180-02-PV

REVISIONS				SCALE: N.T.S.				
NO.	DATE	BY	REMARKS					
				DSN. BY:	BFK	DATE:	12/26/06	SHEET 6
				DWN. BY:	WRC	DATE:	12/26/06	
				CHK'D:	BFK	DATE:	12/26/06	
DWG. NO.				JOB NO.	E030204	DGN. NAME:	TYP-EX	OF 92 SHTS