F.A.U. RTE.	SECTION	COUNTY	TOTAL SHEETS	SHEET NO.
9089	04-00180-02-PV	MADISON	92	8
FED. ROAD DIST. NO. _	ILLINOIS	FED. AID PROJECT		

CONTRACT NO. 97239

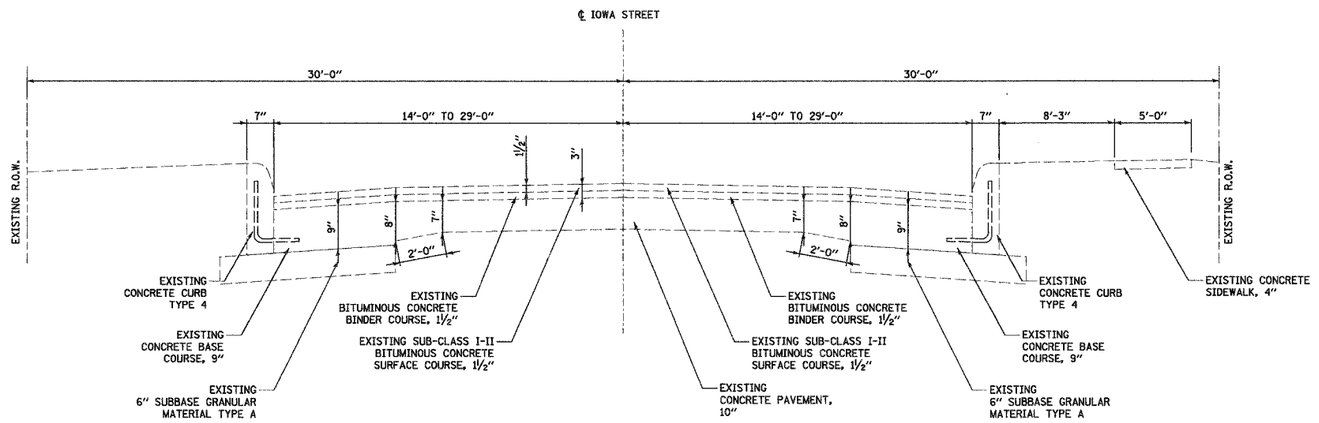

IOWA STREET EXISTING TYPICAL SECTION

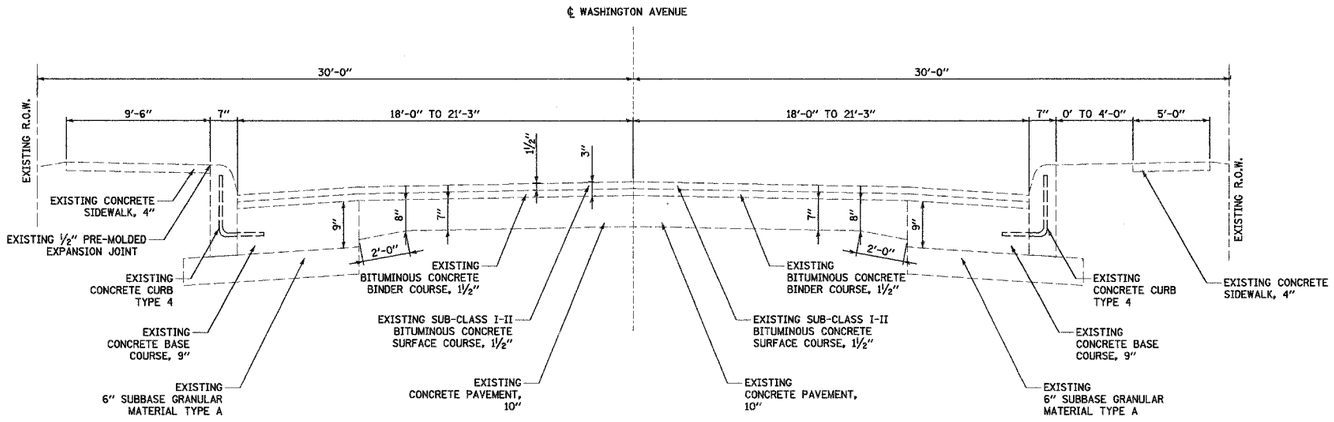

WASHINGTON AVENUE EXISTING TYPICAL SECTION

FINAL SURVEY — NOTE BOOK — NO. — SURVEYED — PLOTTED — TEMPLATE — AREAS — AREAS CHECKED — BY — DATE

ORIGINAL SURVEY — NOTE BOOK — NO. — SURVEYED — PLOTTED — TEMPLATE — AREAS — AREAS CHECKED — BY — DATE

Juneau Associates, Inc. P.C.
CONSULTING ENGINEERS AND LAND SURVEYORS
2100 State Street, P.O. Box 1325, Granite City, Illinois 62040
Phone: (618)877-1900/(618)452-5135 Fax: (618)452-5541
105 North Research Drive, Edwardsville, Illinois 62025
Phone: (618)659-0900/(618) 659-0909 Fax: (618)650-0541

EXISTING TYPICAL SECTIONS
F.A.U. ROUTE 9089
20TH STREET (PHASES II, III & IV)
GRANITE CITY, ILLINOIS
SECTION No. 04-00180-02-PV

REVISIONS			
NO.	DATE	BY	REMARKS

SCALE: N.T.S.

DSN. BY:	BFK	DATE:	12/26/06	SHEET
DWN. BY:	WRC	DATE:	12/26/06	8
CHK'D:	BFK	DATE:	12/26/06	
DWG. NO.		JOB NO.	E030204	DGN. NAME: TYP-EX	OF 92 SHTS