F.A.U. RTE.	SECTION	COUNTY	TOTAL SHEETS	SHEET NO.
9089	04-00180-02-PV	MADISON	92	36
FED. ROAD DIST. NO. _	ILLINOIS	FED. AID PROJECT		

CONTRACT NO. 97299

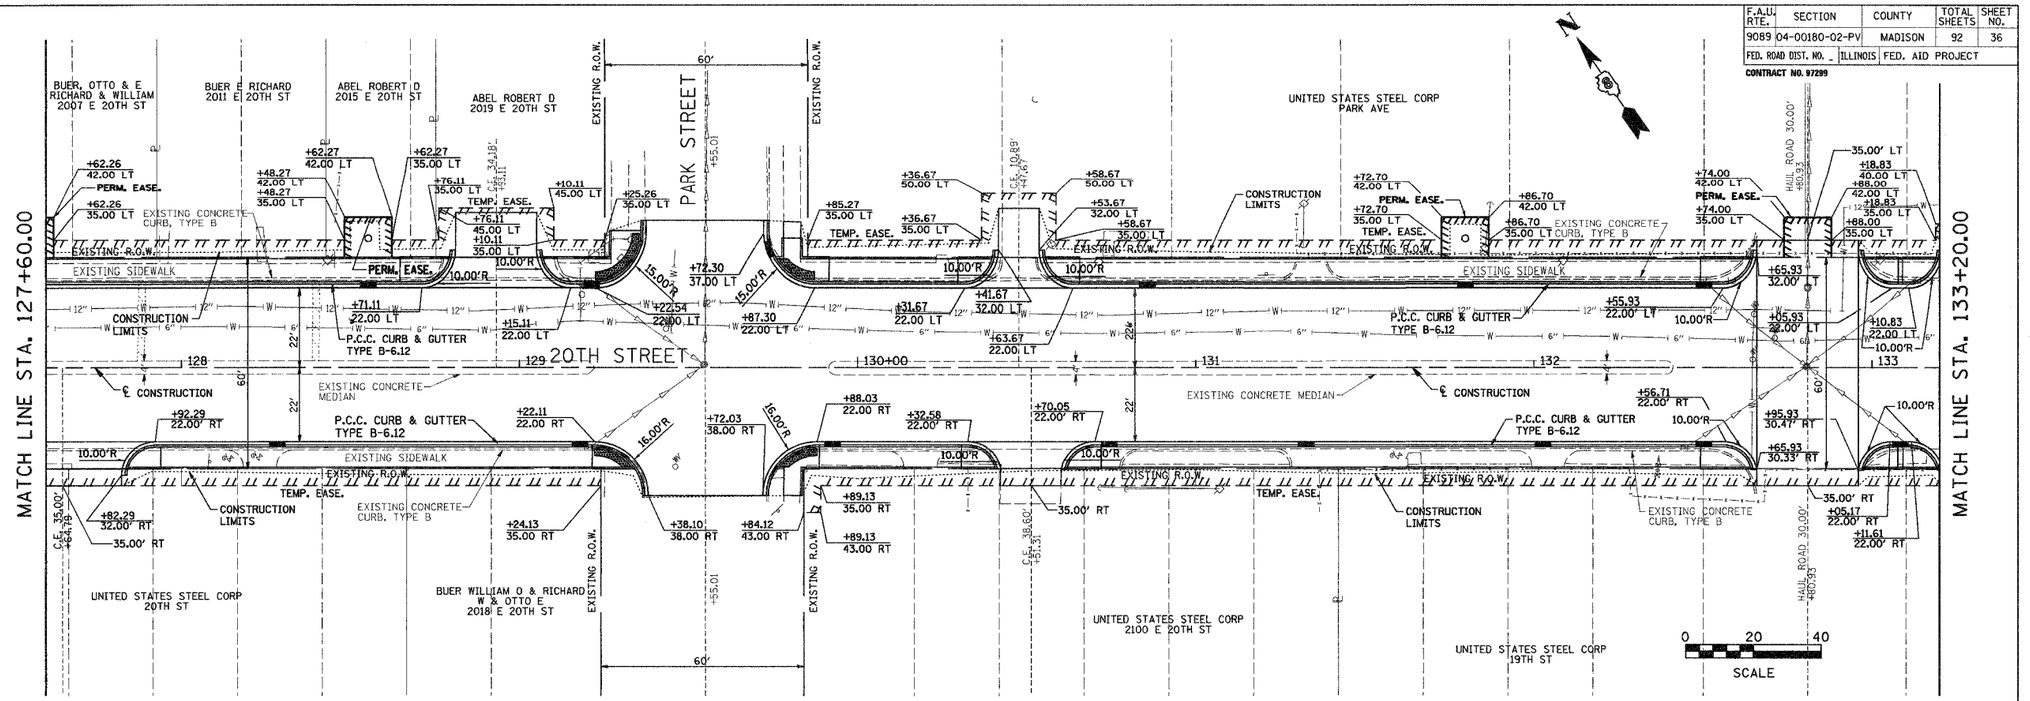

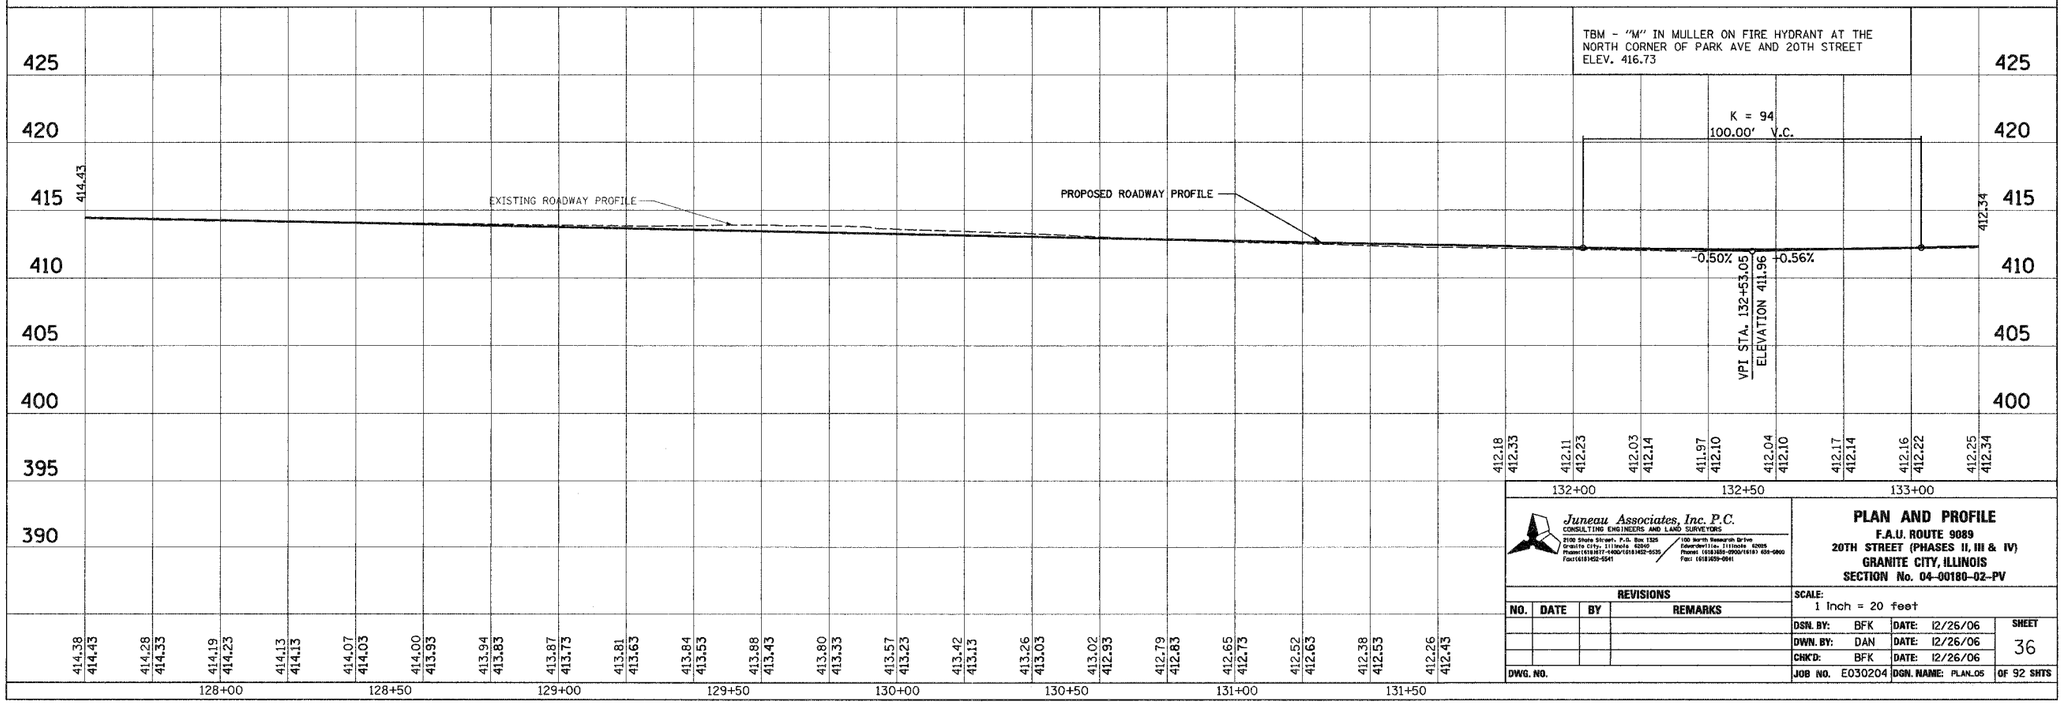

Juneau Associates, Inc. P.C.
CONSULTING ENGINEERS AND LAND SURVEYORS
3100 State Street, P.O. Box 1325, Granite City, Illinois 62040, Phone: (618)877-4400/(618)452-5535, Fax: (618)452-5541
700 North Research Drive, Edwardsville, Illinois 62025, Phone: (618)656-0900/(618) 655-0900, Fax: (618)659-0941

PLAN AND PROFILE

F.A.U. ROUTE 9089
20TH STREET (PHASES II, III & IV)
GRANITE CITY, ILLINOIS
SECTION No. 04-00180-02-PV

REVISIONS			
NO.	DATE	BY	REMARKS

SCALE: 1 Inch = 20 feet

DSN. BY:	BFK	DATE:	12/26/06
DWN. BY:	DAN	DATE:	12/26/06
CHK'D:	BFK	DATE:	12/26/06

SHEET 36

DWG. NO.

JOB NO. E030204 DGN. NAME: PLAN_05 OF 92 SHTS

FINAL SURVEY — SURVEYED — PLOTTED — NOTE BOOK — TEMPLATE — AREAS — AREAS CHECKED — NO. — BY — DATE

ORIGINAL SURVEY — SURVEYED — PLOTTED — NOTE BOOK — TEMPLATE — AREAS — AREAS CHECKED — NO. — BY — DATE