F.A.U. RTE.	SECTION	COUNTY	TOTAL SHEETS	SHEET NO.
9089	04-00180-02-PV	MADISON	92	57
FED. ROAD DIST. NO. _	ILLINOIS	FED. AID PROJECT		

CONTRACT NO. 97299

FINAL SURVEY	BY	DATE
SURVEYED		
PLOTTED		
NOTE BOOK		
TEMPLATE AREAS		
NO.	AREAS CHECKED	

ORIGINAL SURVEY	BY	DATE
SURVEYED		
PLOTTED		
NOTE BOOK		
TEMPLATE AREAS		
NO.	AREAS CHECKED	

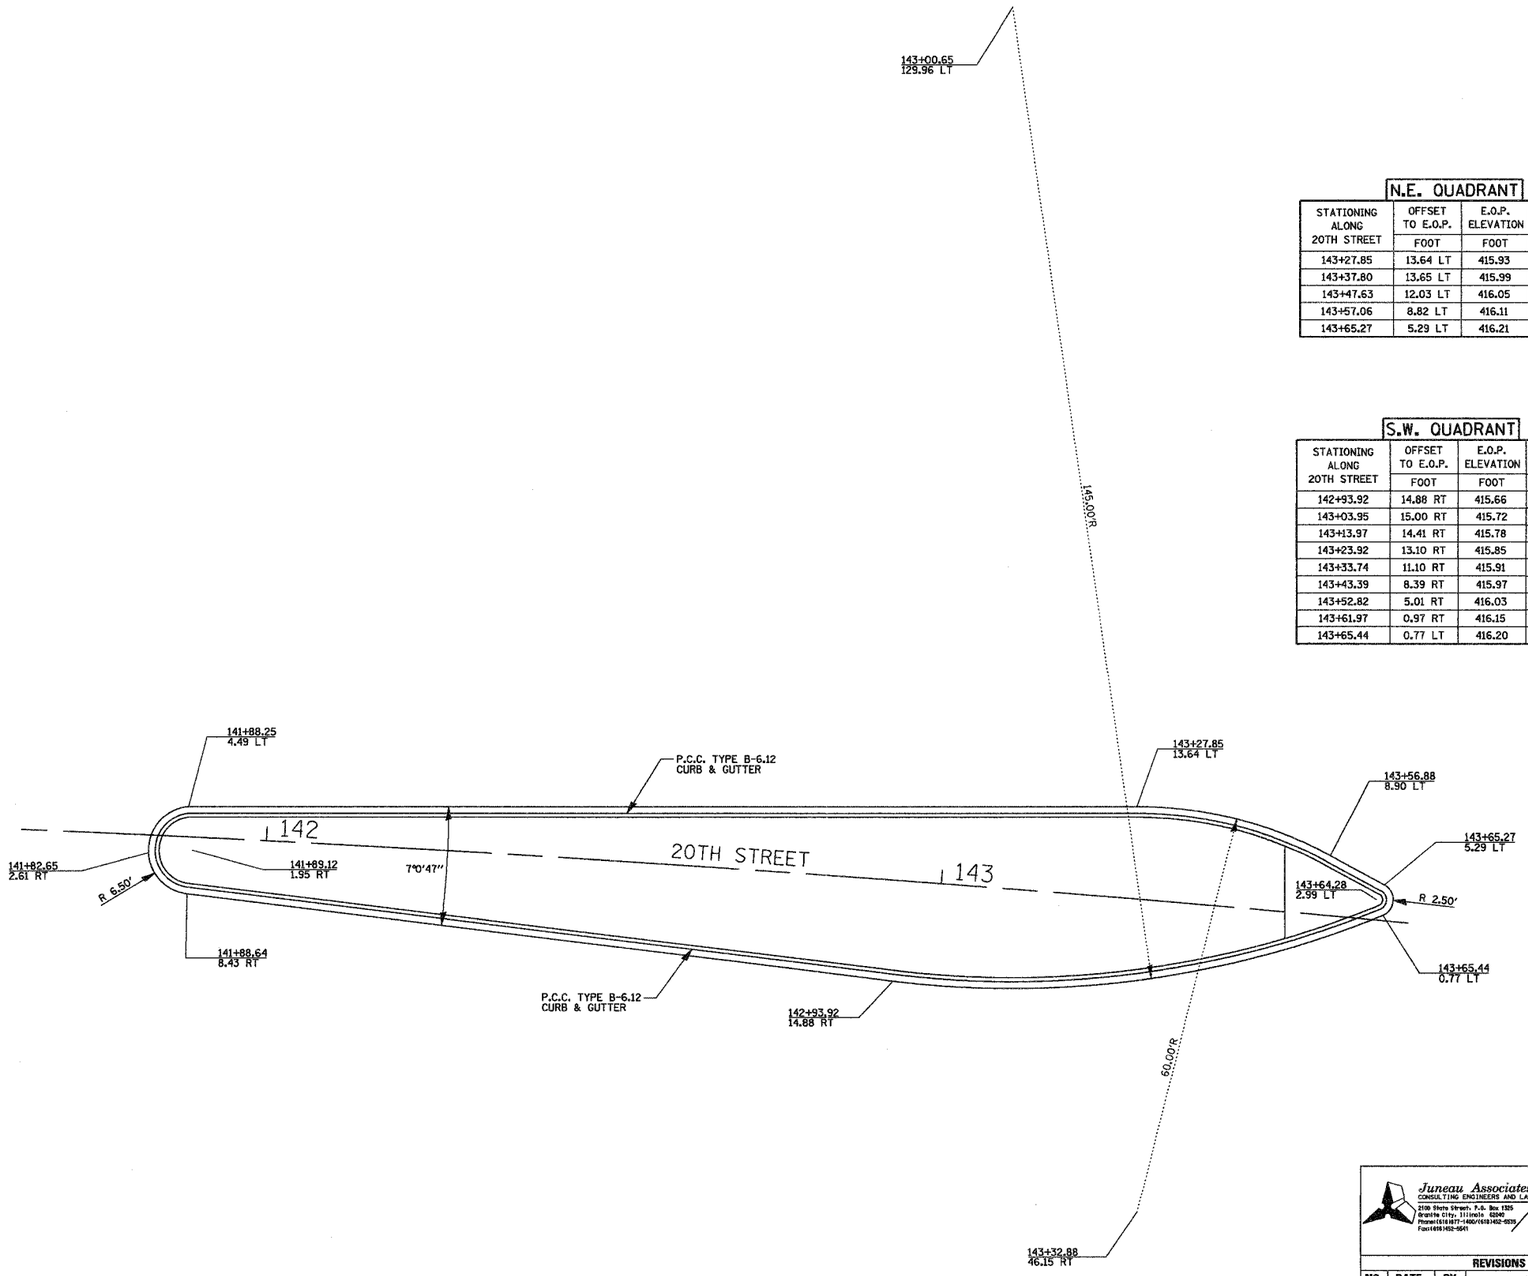

N.E. QUADRANT

STATIONING ALONG 20TH STREET	OFFSET TO E.O.P.	E.O.P. ELEVATION	DISTANCE ALONG RAD.
	FOOT	FOOT	FOOT
143+27.85	13.64 LT	415.93	0.000
143+37.80	13.65 LT	415.99	10.00
143+47.63	12.03 LT	416.05	20.00
143+57.06	8.82 LT	416.11	30.00
143+65.27	5.29 LT	416.21	38.94

S.W. QUADRANT

STATIONING ALONG 20TH STREET	OFFSET TO E.O.P.	E.O.P. ELEVATION	DISTANCE ALONG RAD.
	FOOT	FOOT	FOOT
142+93.92	14.88 RT	415.66	0.000
143+03.95	15.00 RT	415.72	10.00
143+13.97	14.41 RT	415.78	20.00
143+23.92	13.10 RT	415.85	30.00
143+33.74	11.10 RT	415.91	40.00
143+43.39	8.39 RT	415.97	50.00
143+52.82	5.01 RT	416.03	60.00
143+61.97	0.97 RT	416.15	70.00
143+65.44	0.77 LT	416.20	73.88

0 10 20
SCALE

Juneau Associates, Inc. P.C.
CONSULTING ENGINEERS AND LAND SURVEYORS
2100 State Street, P.O. Box 1325
Granite City, Illinois 62040
Phone:(618)877-1400/(618)452-0535
Fax:(618)452-0541
100 North Research Drive
Edwardsville, Illinois 62025
Phone: (618)659-0900/(618) 659-0800
Fax: (618)659-0941

REVISIONS			
NO.	DATE	BY	REMARKS
DWG. NO.			

GEOMETRICS
F.A.U. ROUTE 9089
20TH STREET (PHASES II, III & IV)
GRANITE CITY, ILLINOIS
SECTION No. 04-00180-02-PV

SCALE: 1 Inch = 10 feet

DSN. BY:	BFK	DATE:	12/26/06	SHEET 57
DWN. BY:	JJB	DATE:	12/26/06	
CHK'D:	BFK	DATE:	12/26/06	
JOB NO.	E030204	DGN. NAME:	GE0..08	OF 92 SHTS