F.A.U. RTE.	SECTION	COUNTY	TOTAL SHEETS	SHEET NO.
9089	04-00180-02-PV	MADISON	92	71
FED. ROAD DIST. NO. _	ILLINOIS	FED. AID PROJECT		

CONTRACT NO. 97299

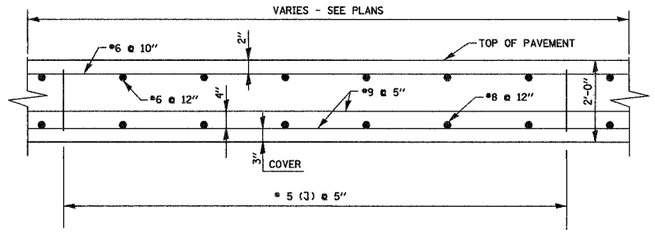

PORTLAND CEMENT CONCRETE PAVEMENT, 24"

N.T.S.

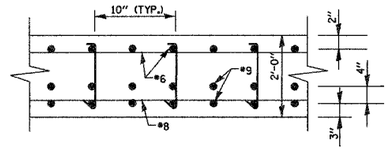

TYPICAL CROSS SECTION

N.T.S.

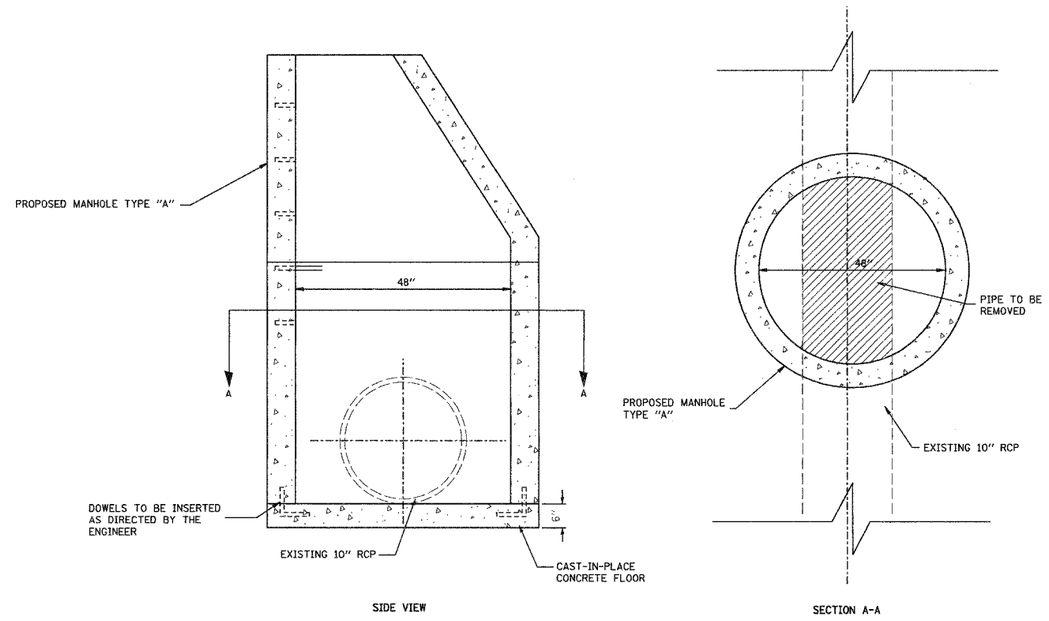

MANHOLES, TYPE A, SPECIAL, 4'-DIAMETER, TYPE 1 FRAME, CLOSED LID

N.T.S.

FINAL SURVEY — NOTE BOOK — NO. — BY — DATE — SURVEYED — PLOTTED — TEMPLATE — AREAS — AREAS CHECKED

ORIGINAL SURVEY — NOTE BOOK — NO. — BY — DATE — SURVEYED — PLOTTED — TEMPLATE — AREAS — AREAS CHECKED

Juneau Associates, Inc. P.C.
CONSULTING ENGINEERS AND LAND SURVEYORS
2900 State Street, P.O. Box 1329, Granite City, Illinois 62040, Phone:(618)877-1400/(618)452-5535, Fax:(618)452-0941
100 North Research Drive, Edwardsville, Illinois 62025, Phone: (618)659-0900/(618) 659-0909, Fax: (618)659-0941

MISCELLANEOUS DETAILS
F.A.U. ROUTE 9089
20TH STREET (PHASES II, III & IV)
GRANITE CITY, ILLINOIS
SECTION No. 04-00180-02-PV

REVISIONS				SCALE: NOT TO SCALE				
NO.	DATE	BY	REMARKS	DSN. BY:	BFK	DATE:	12/26/06	SHEET
				DWN. BY:	DAN	DATE:	12/26/06	71
				CHK'D:	BFK	DATE:	12/26/06	
DWG. NO.				JOB NO.	030204	DGN. NAME:	misc.dtis	OF 92 SHTS