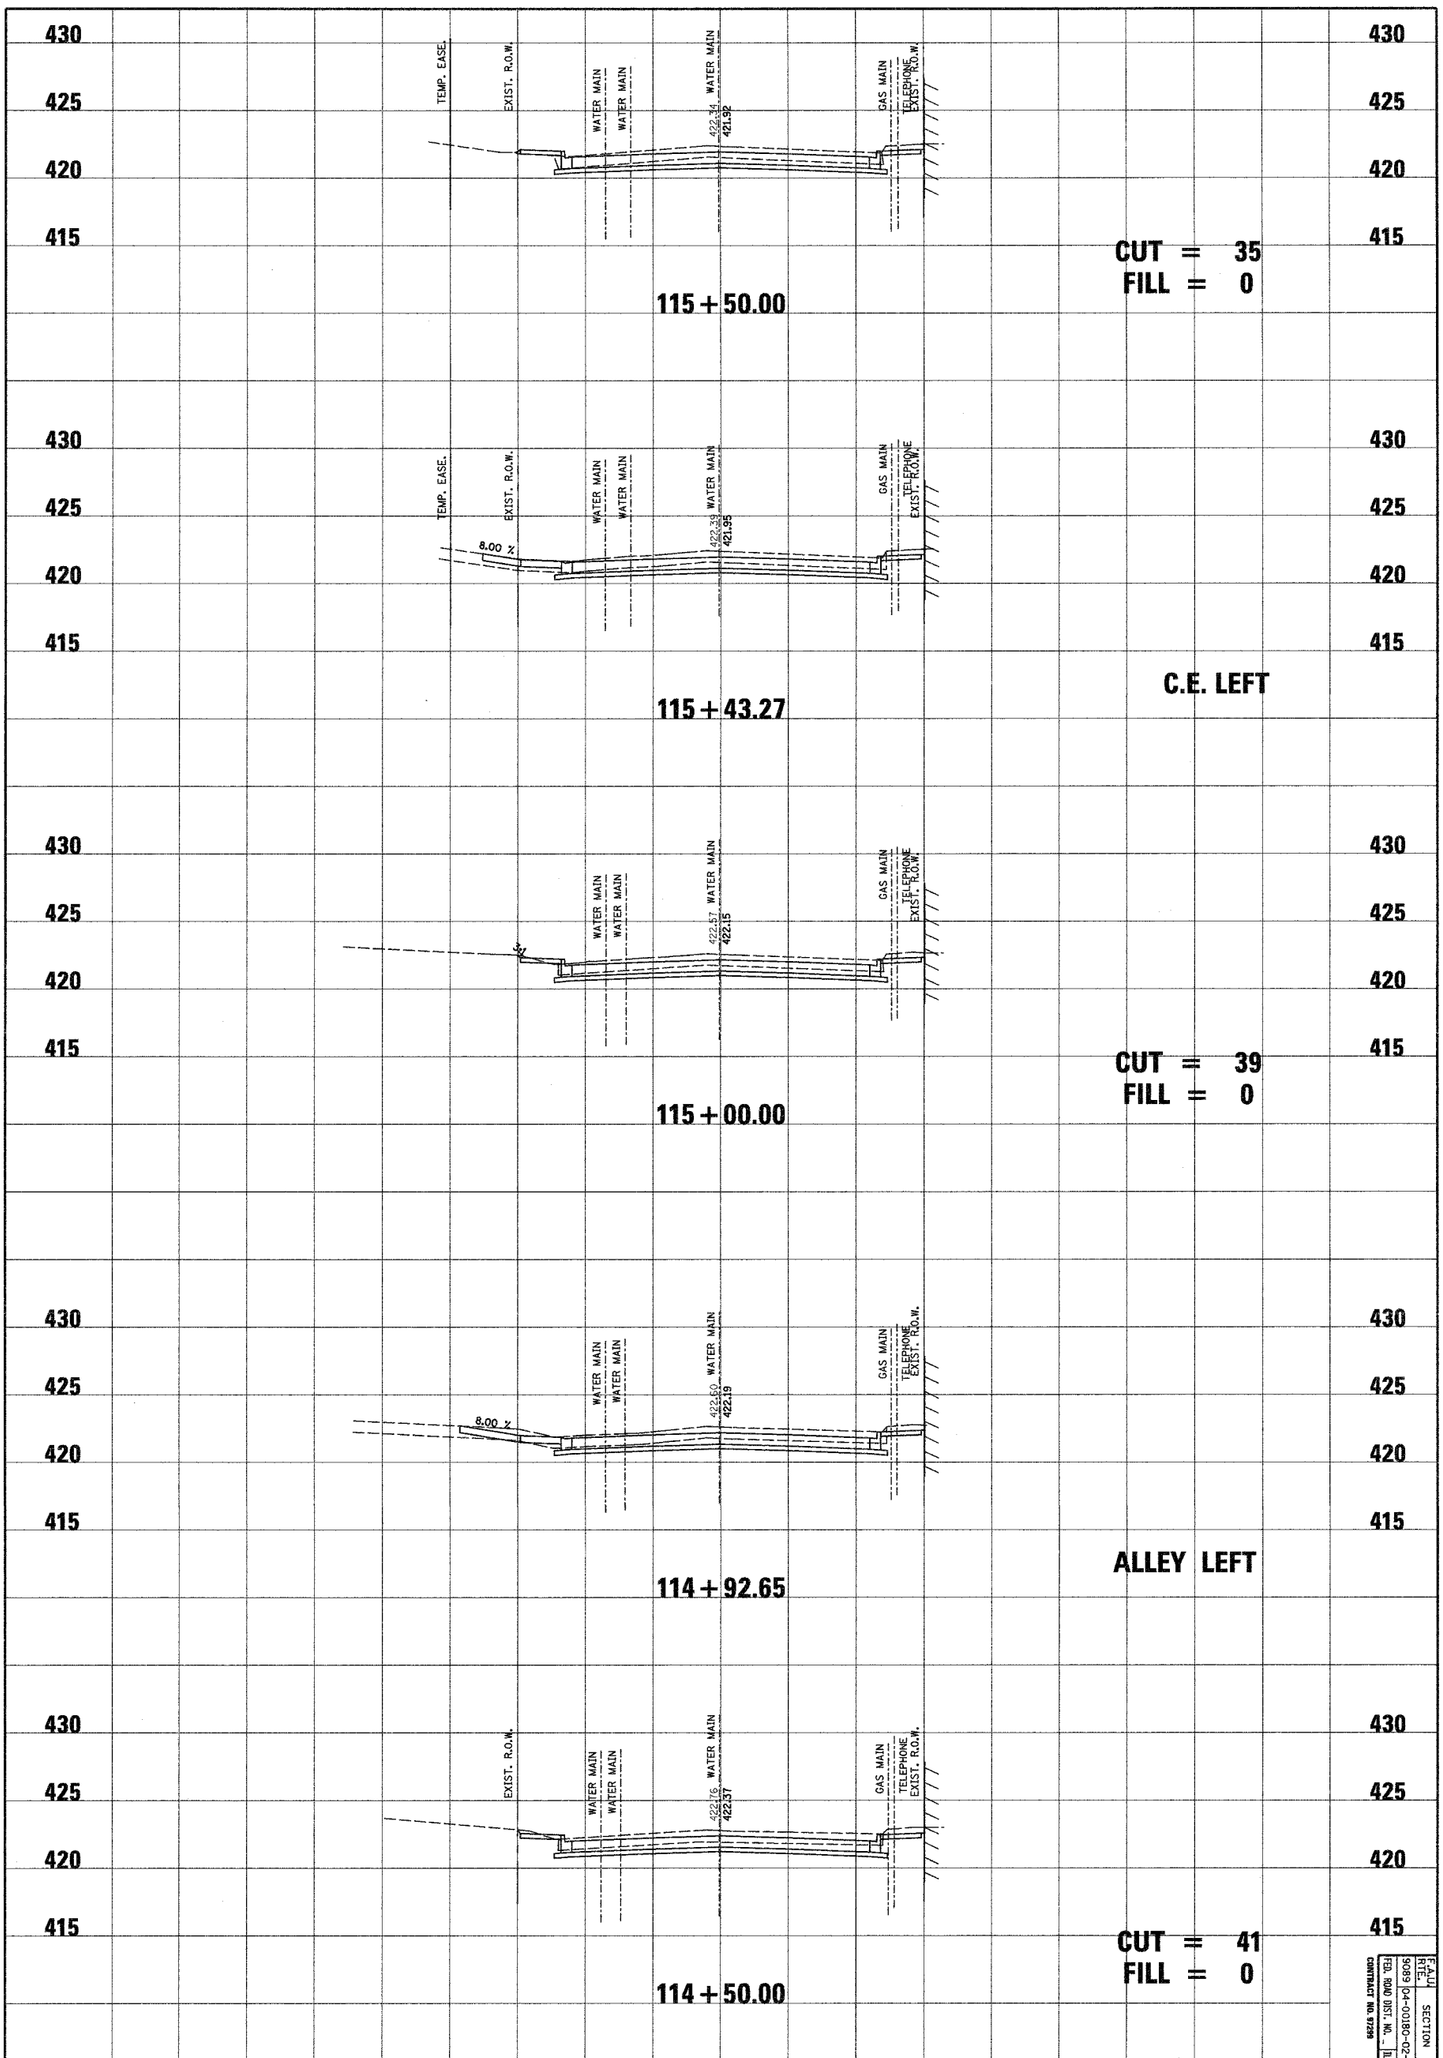

20TH STREET CROSS SECTIONS

Juneau Associates, Inc. P.C.
CONSULTING ENGINEERS AND LAND SURVEYORS
2500 State Street, P.O. Box 1325, Granite City, Illinois 62040
Phone: (618) 877-1400/(618) 452-5635 Fax: (618) 452-9641
100 North Research Drive, Edwardsville, Illinois 62025
Phone: (618) 659-0900/(618) 659-0909 Fax: (618) 659-0941

CLIENT/PROJECT :
20TH STREET RECONSTRUCTION
PHASES II, III & IV

REVISIONS			
NO.	DATE	BY	REMARKS

DRN. BY: SAS
CHKD. BY: SAS
JOB NO. F-03002(04)
DATE: 12/26/06
SCALE: HORIZONTAL 1 inch = 0 Feet, VERTICAL 1 inch = 0 Feet
SHEET No. 75
OF 92 SHEETS

F.A.U. RTE.	SECTION	COUNTY	TOTAL SHEETS	SHEET NO.
9089	04-00180-02-PV	MADISON	92	75

FED. ROAD DIST. NO. | ILLINOIS | FED. AID PROJECT
CONTRACT NO. 62799