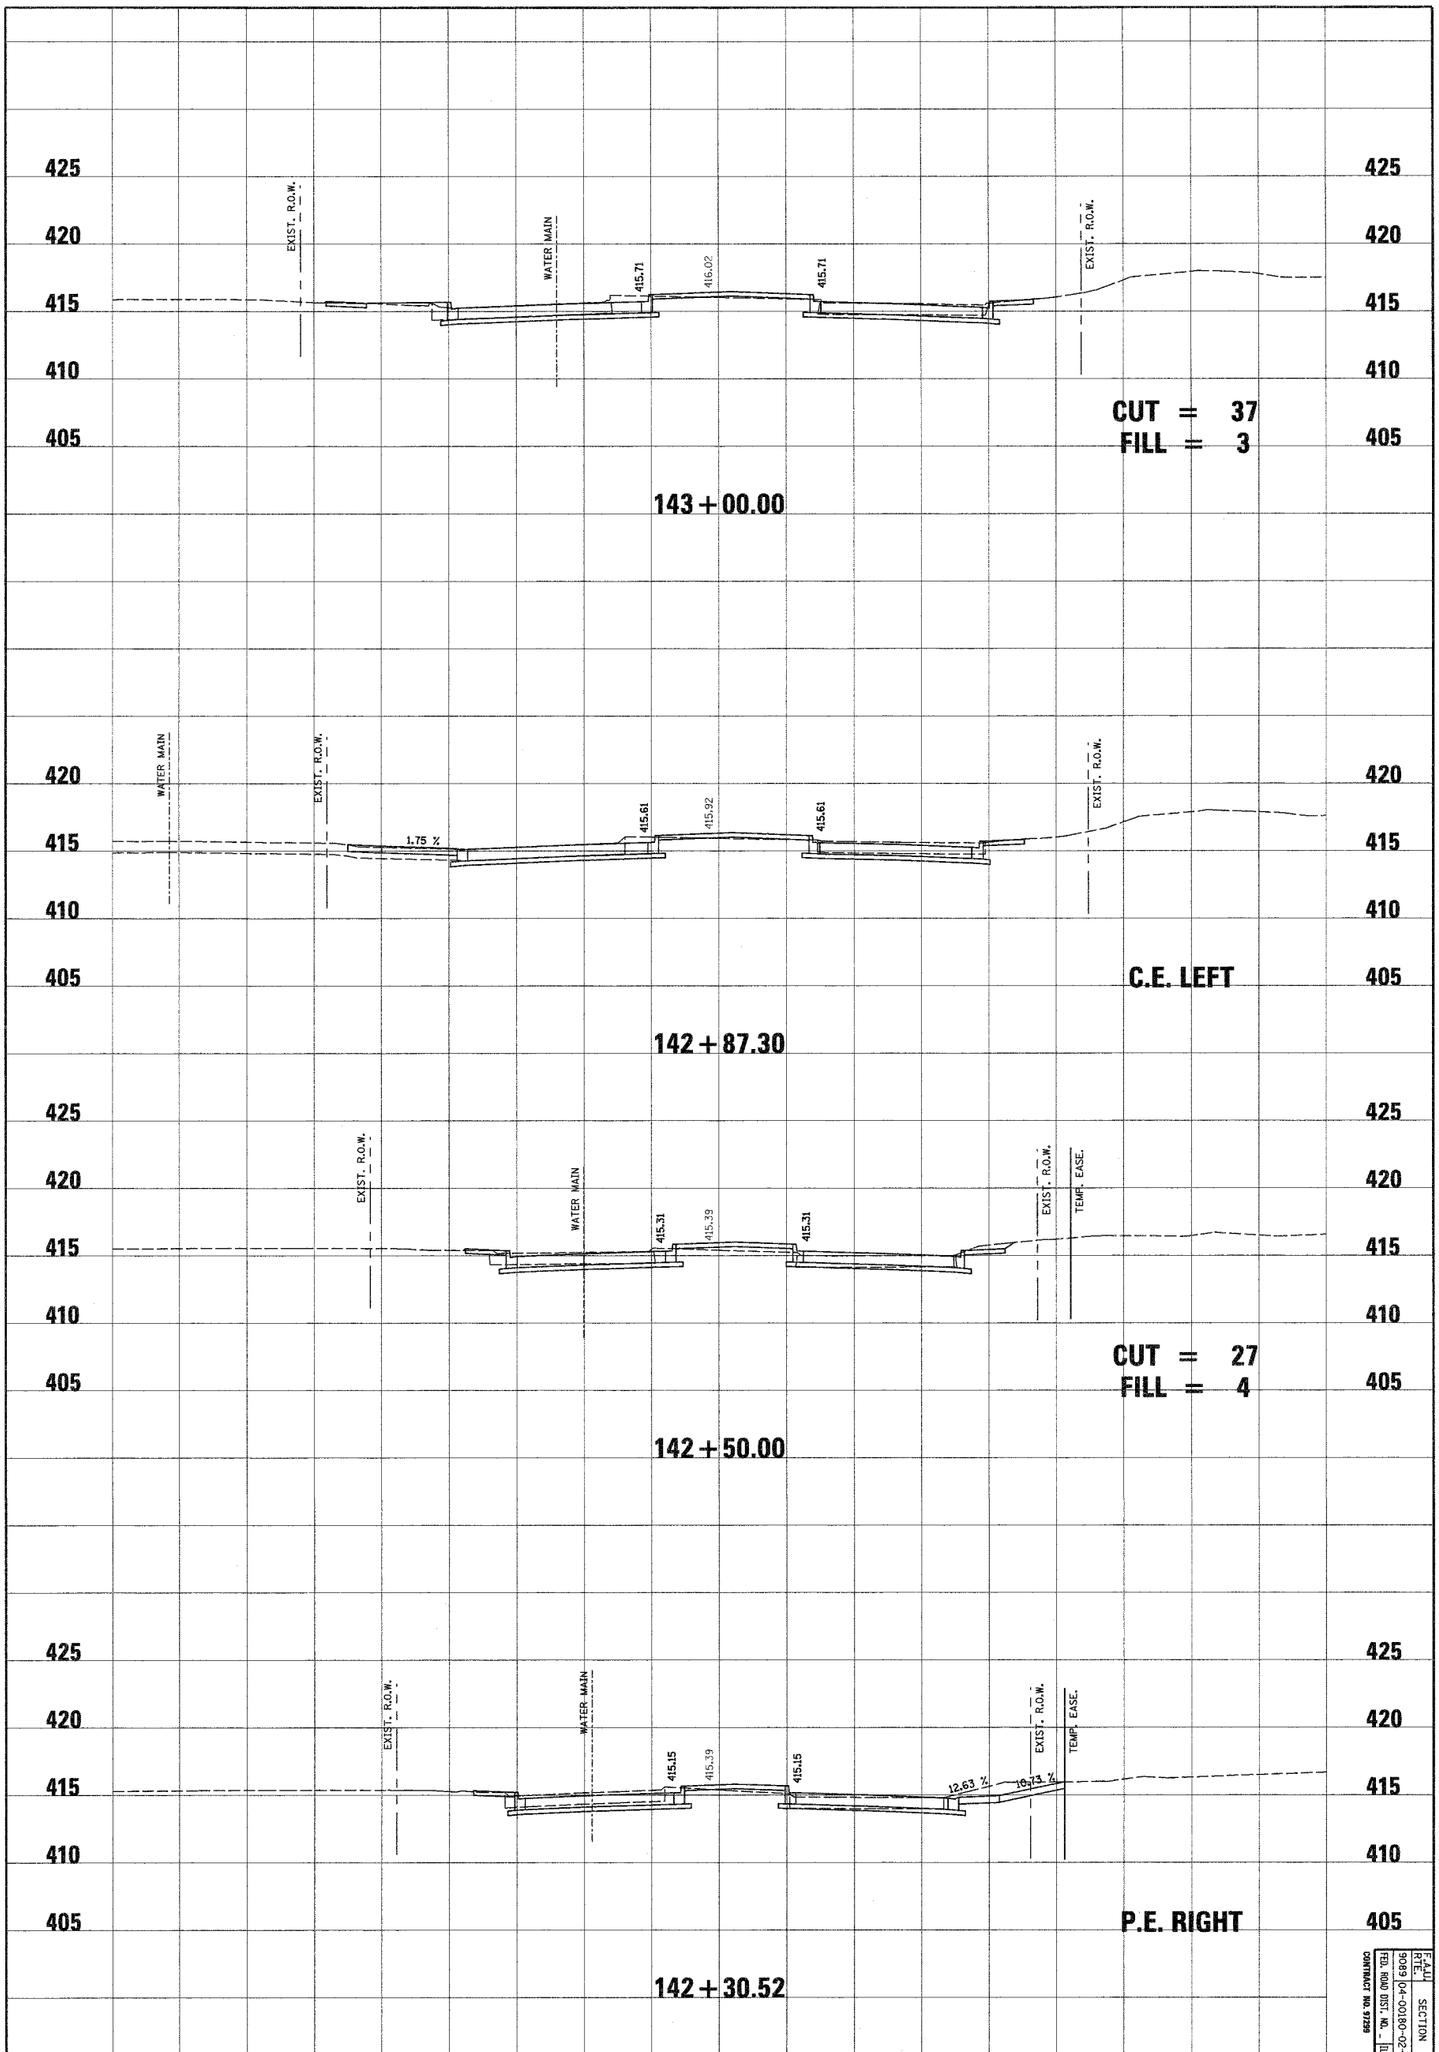

20TH STREET CROSS SECTIONS

Juneau Associates, Inc. P.C.
CONSULTING ENGINEERS AND LAND SURVEYORS
2100 State Street, P.O. Box 1325, Granite City, Illinois 62040
Phone: (618) 877-1400/(618) 452-5635 Fax: (618) 452-5641
100 North Research Drive, Edwardsville, Illinois 62025
Phone: (618) 659-0900/(618) 659-0800 Fax: (618) 656-0641

CLIENT/PROJECT :
20TH STREET RECONSTRUCTION
PHASES II, III & IV

REVISIONS			
NO.	DATE	BY	REMARKS

DRAWN BY: SAS
CHKD. BY: SAS
DRWN. BY: BFK
CHK. BY: BFK
JOB NO. F-020004
DATE: 12/06/05
SCALE: HORIZ. 1 inch = 5 feet
VERT. 1 inch = 5 feet

SHEET No. 16 OF 92 SHEETS

F.A.U. RTE.	SECTION	COUNTY	TOTAL SHEETS	SHEET NO.
9089	04-00180-02-PV	MADISON	92	91

FED. ROAD DIST. NO. _ | ILLINOIS | FED. AID PROJECT

CONTRACT NO. 91799