CONTRACT NO. 98950

F.A. RTE.	SECTION	COUNTY	TOTAL SHEETS	SHEET NO.
*	**	WILLIAMSON	917	119
STA.		TO STA.		
FED. ROAD DIST. NO.	ILLINOIS	FED. AID PROJECT		

* I-57, & OLD IL 13 (FAU 9629)
** (X1-6-2)VB-2,(X1-6)HBK-2

PLAN
SURVEYED
PLOTTED
ALIGNMENT CHECKED
PLANS NOTED
CADD FILE NAME
NOTE BOOK
NO.
DATE
BY

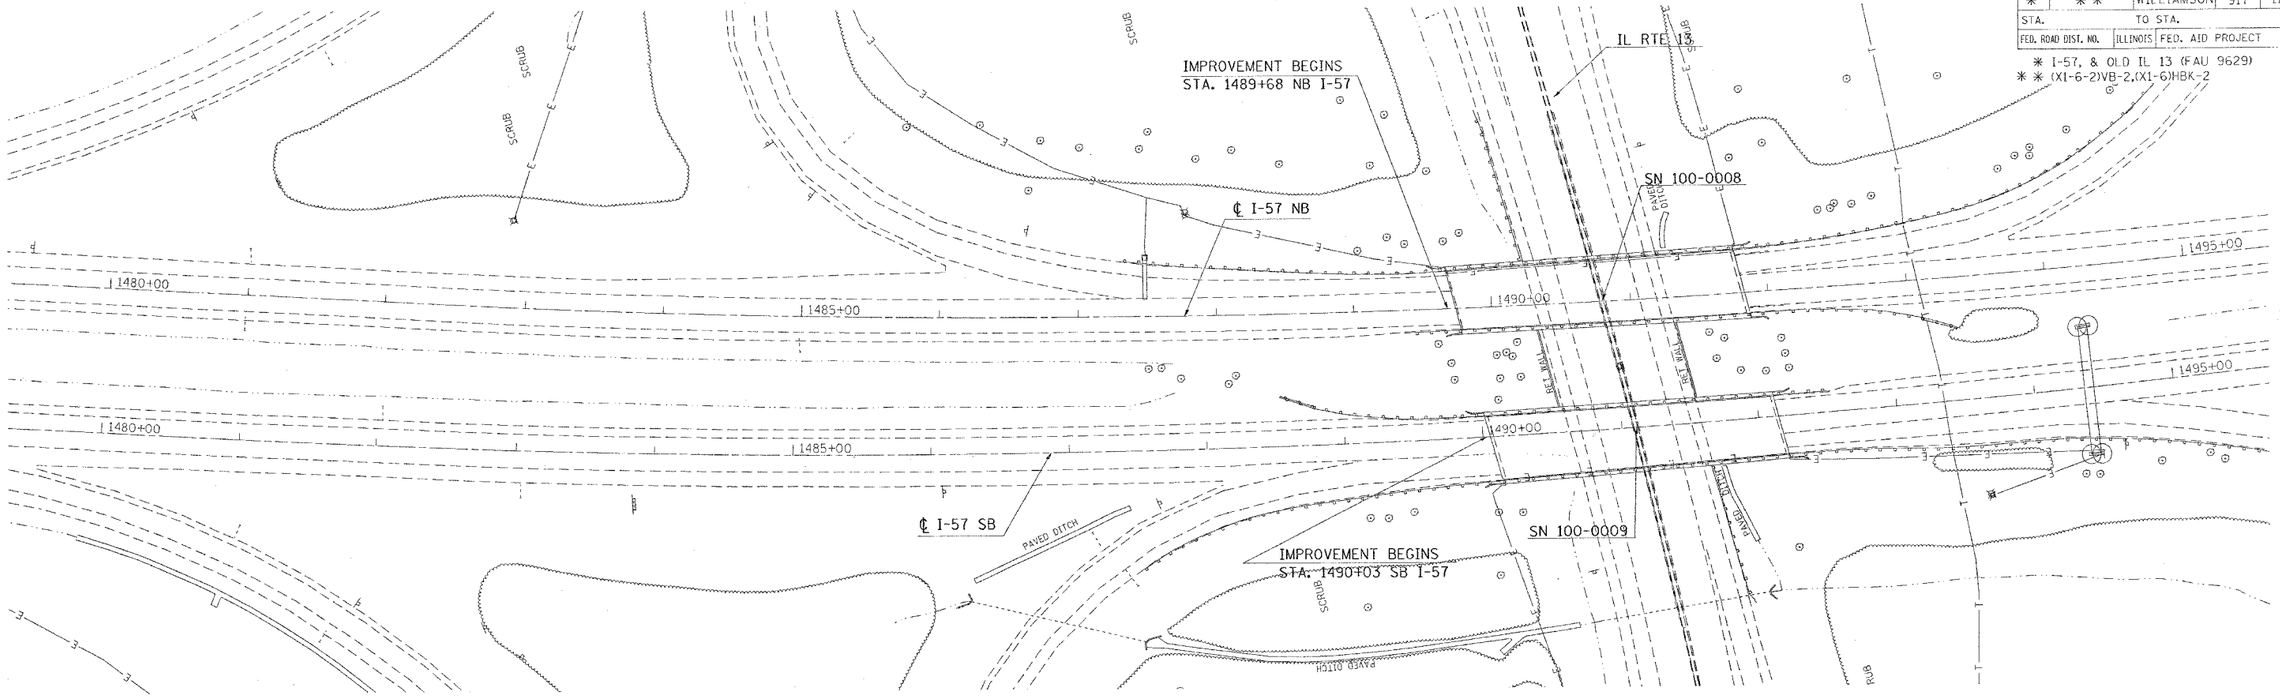

PROFILE
SURVEYED
PLOTTED
GRADES CHECKED
PLANS NOTED
CADD FILE NAMES CHKD
NOTE BOOK
NO.
DATE
BY

NORTHBOUND

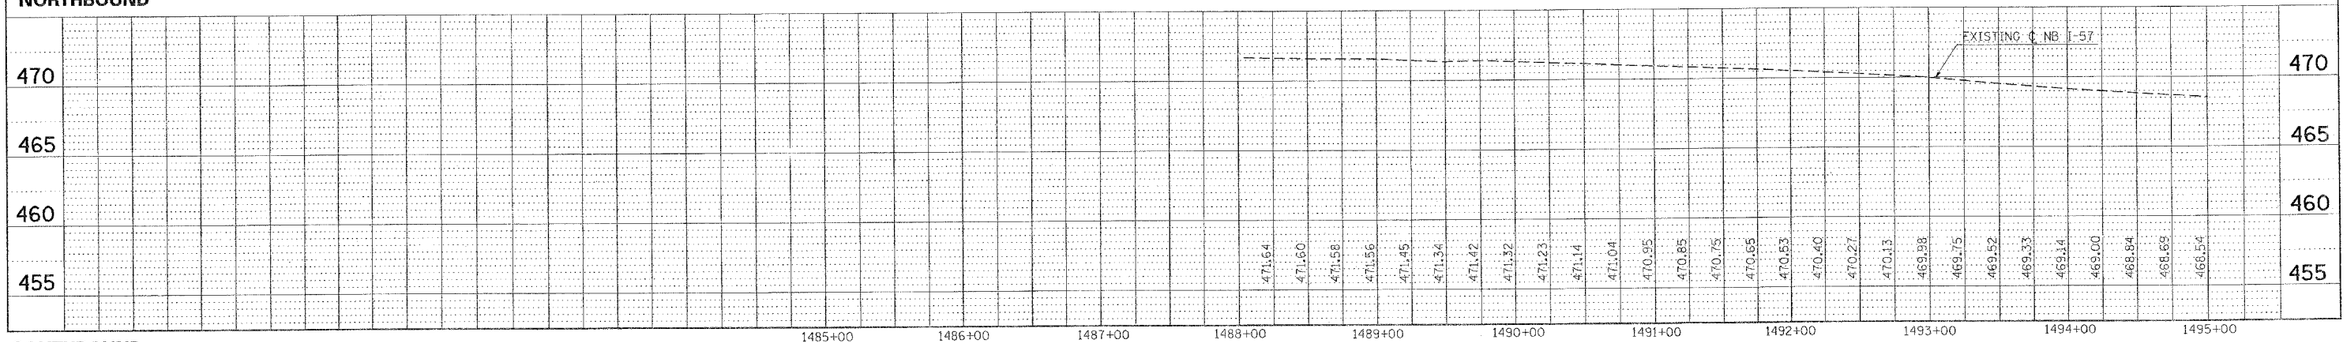

SOUTHBOUND

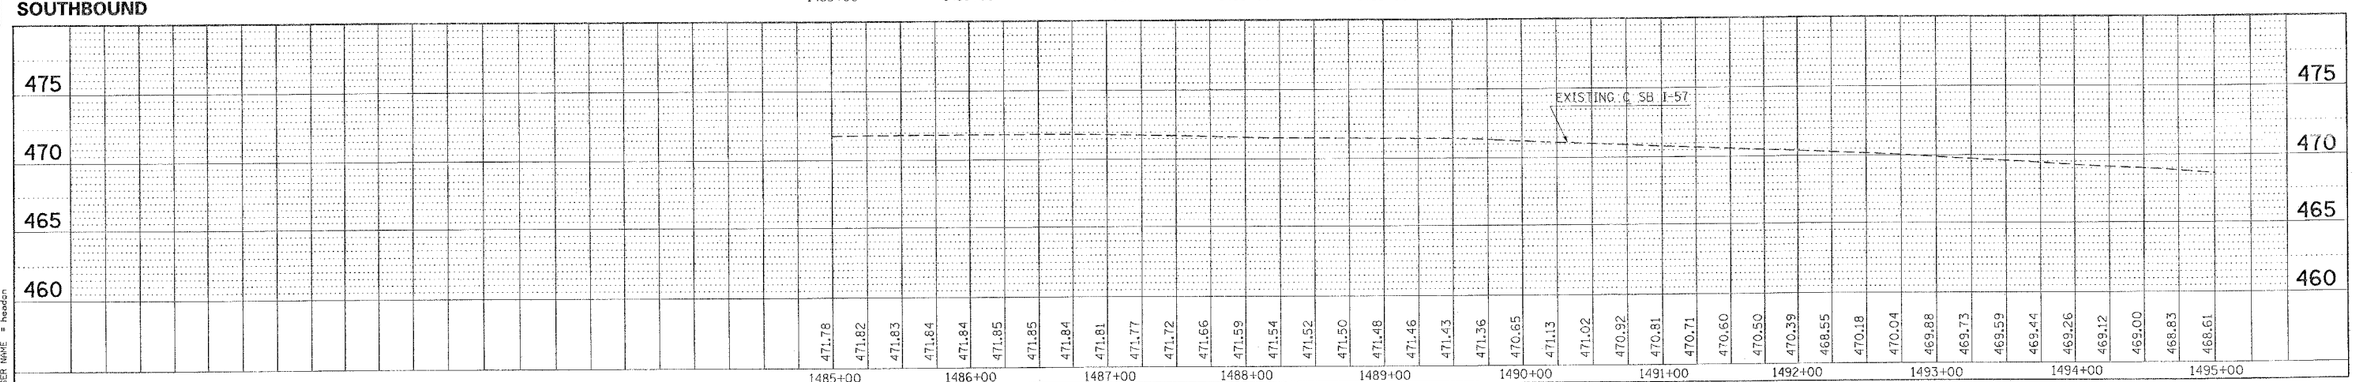

PLOT DATE = 10/7/2006
FILE NAME = c:\projects\d902882\vol3\vol3p1.dgn
PLOT SCALE = 50.0000 ' / IN.
USER NAME = howdon

I-57 PLAN – PROFILE STA. 1485+00 TO STA. 1495+00