CONTRACT NO. 98950

F.A. RTE.	SECTION	COUNTY	TOTAL SHEETS	SHEET NO.
*	**	WILLIAMSON	917	141
STA.	TO STA.			
FED. ROAD DIST. NO.	ILLINOIS	FED. AID PROJECT		

* I-57, & OLD IL 13 (FAU 9629)
** (X1-6-2)VB-2,(X1-6)HBK-2

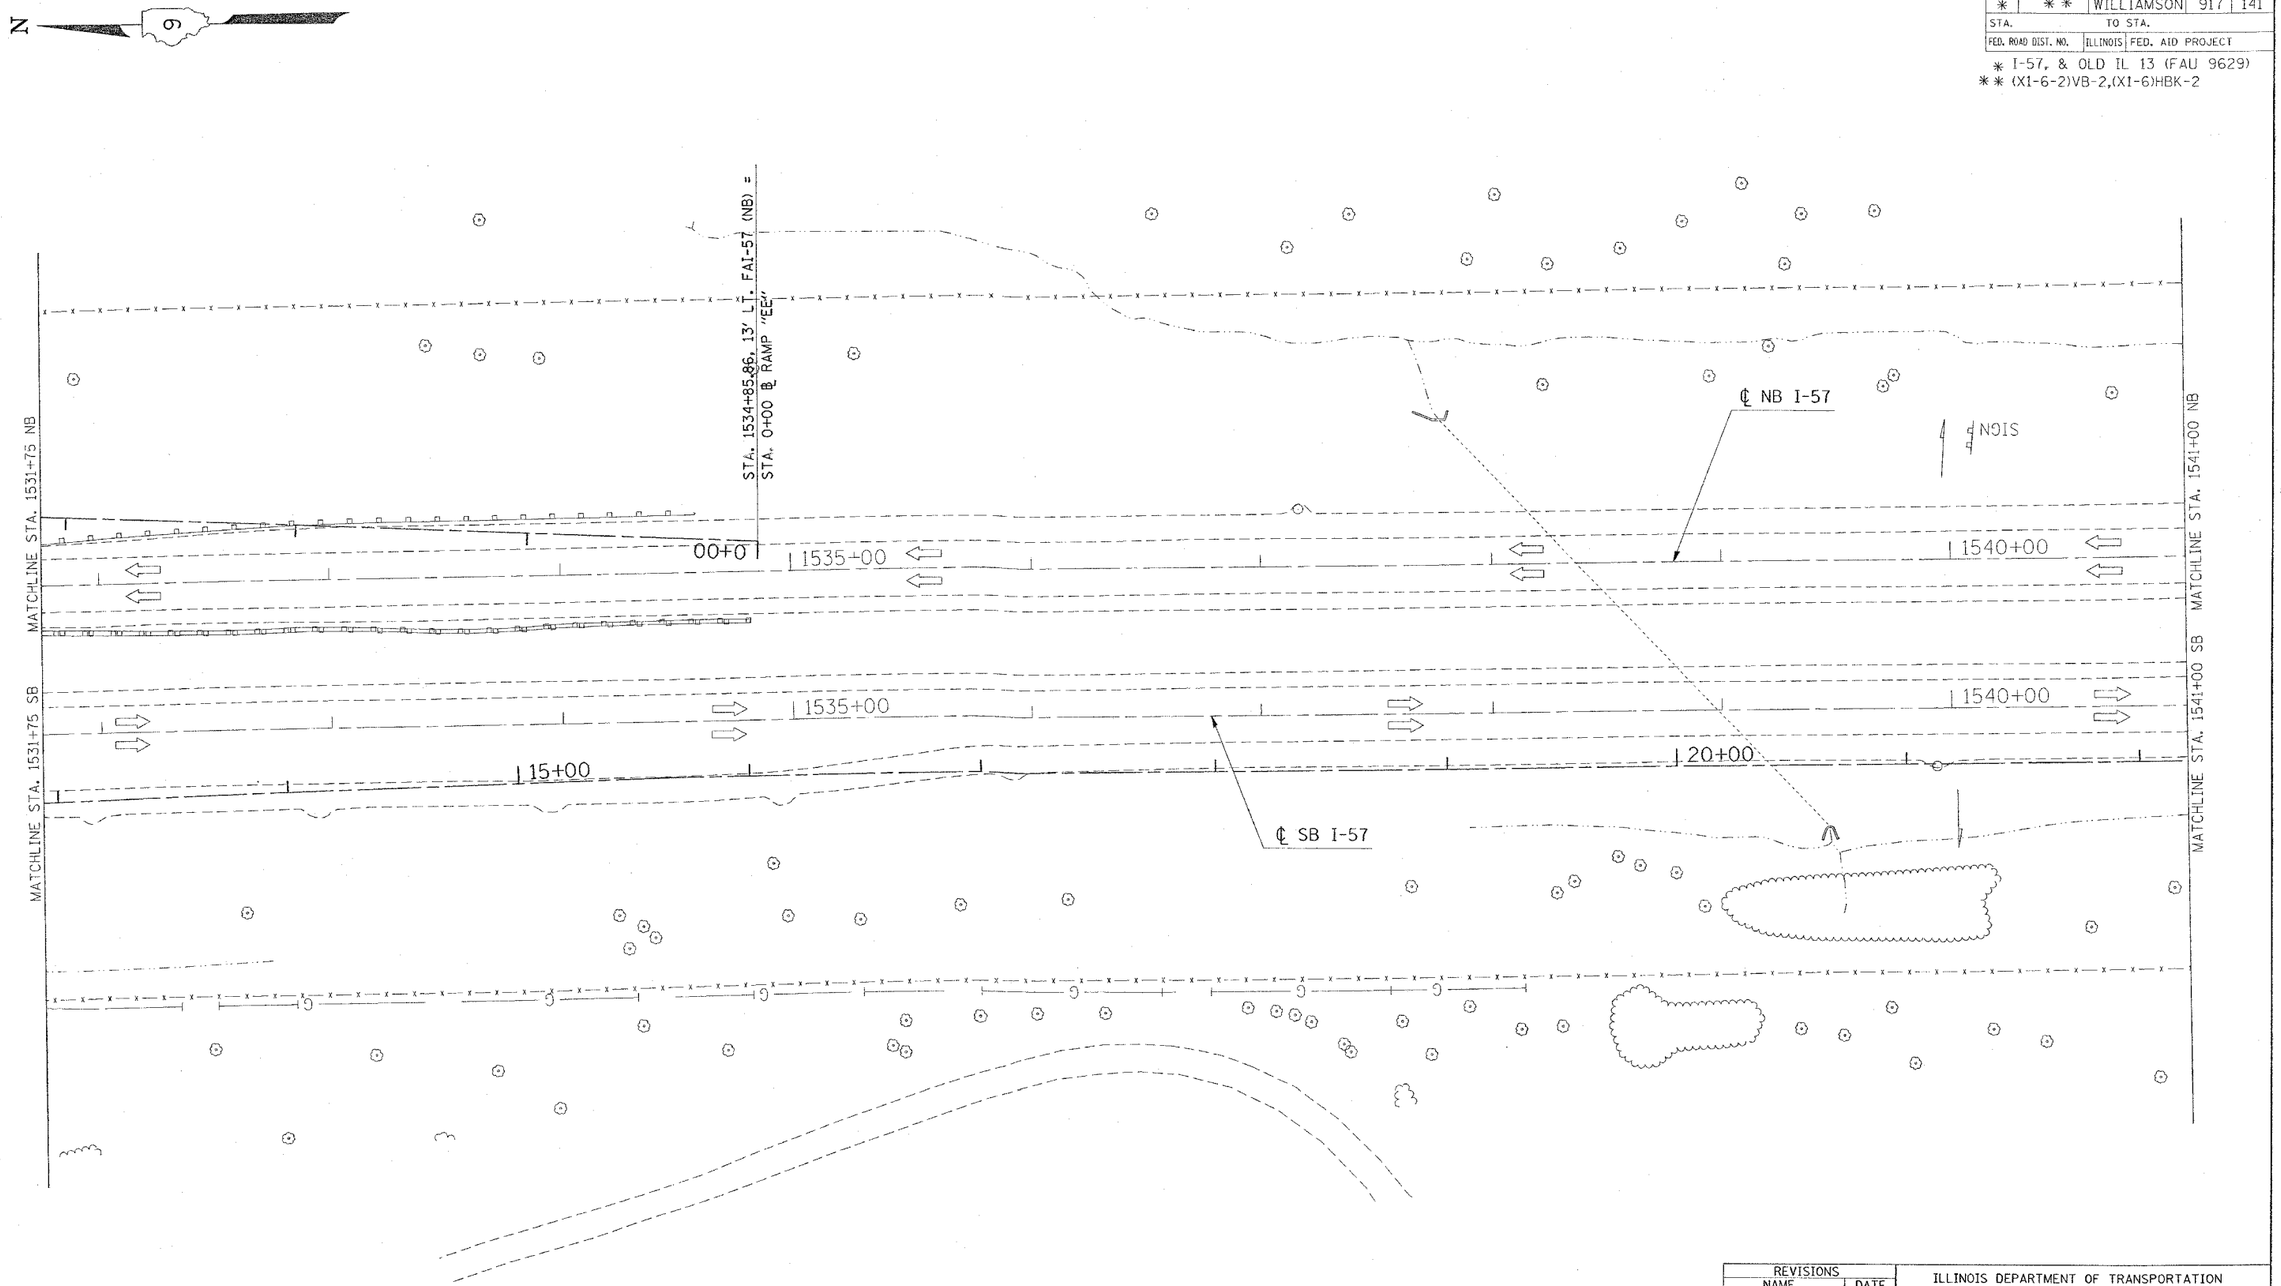

PLOT DATE = 10/10/2006
FILE NAME = c:\projects\d982802\old13\57stage1@-2.dgn
PLOT SCALE = 30.0000 ' / IN.
USER NAME = headon

REVISIONS NAME	DATE

ILLINOIS DEPARTMENT OF TRANSPORTATION

FAI-57
STAGE 1
STA. 1531+75 TO STA. 1541+00
SHEET 8 OF 10

SCALE: VERT. HORIZ. APPROX. 30 DRAWN BY CNH
DATE CHECKED BY