CONTRACT NO. 98950

F.A. RTE.	SECTION	COUNTY	TOTAL SHEETS	SHEET NO.
*	* *	WILLIAMSON	917	177
STA.		TO STA.		
FED. ROAD DIST. NO.	ILLINOIS	FED. AID PROJECT		

* I-57, & OLD IL 13 (FAU 9629)
* * (X1-6-2)VB-2,(X1-6)HBK-2

PLAN
SURVEYED — BY — DATE
DRAWN
ALIGNMENT CHECKED
GRADES CHECKED
BENCH MARK
NOTE BOOK
NO.
PROJECT FILE NAME

PROFILE
SURVEYED — BY — DATE
DRAWN
GRADES CHECKED
BENCH MARK
NOTE BOOK
NO.
PROJECT FILE NOTATIONS CHKD

PLOT DATE = 10/28/2008
FILE NAME = c:\projects\d0702802\vidt3\vidt3e5.dgn
PLOT SCALE = 50.0000 ' / IN.
USER NAME = hesson

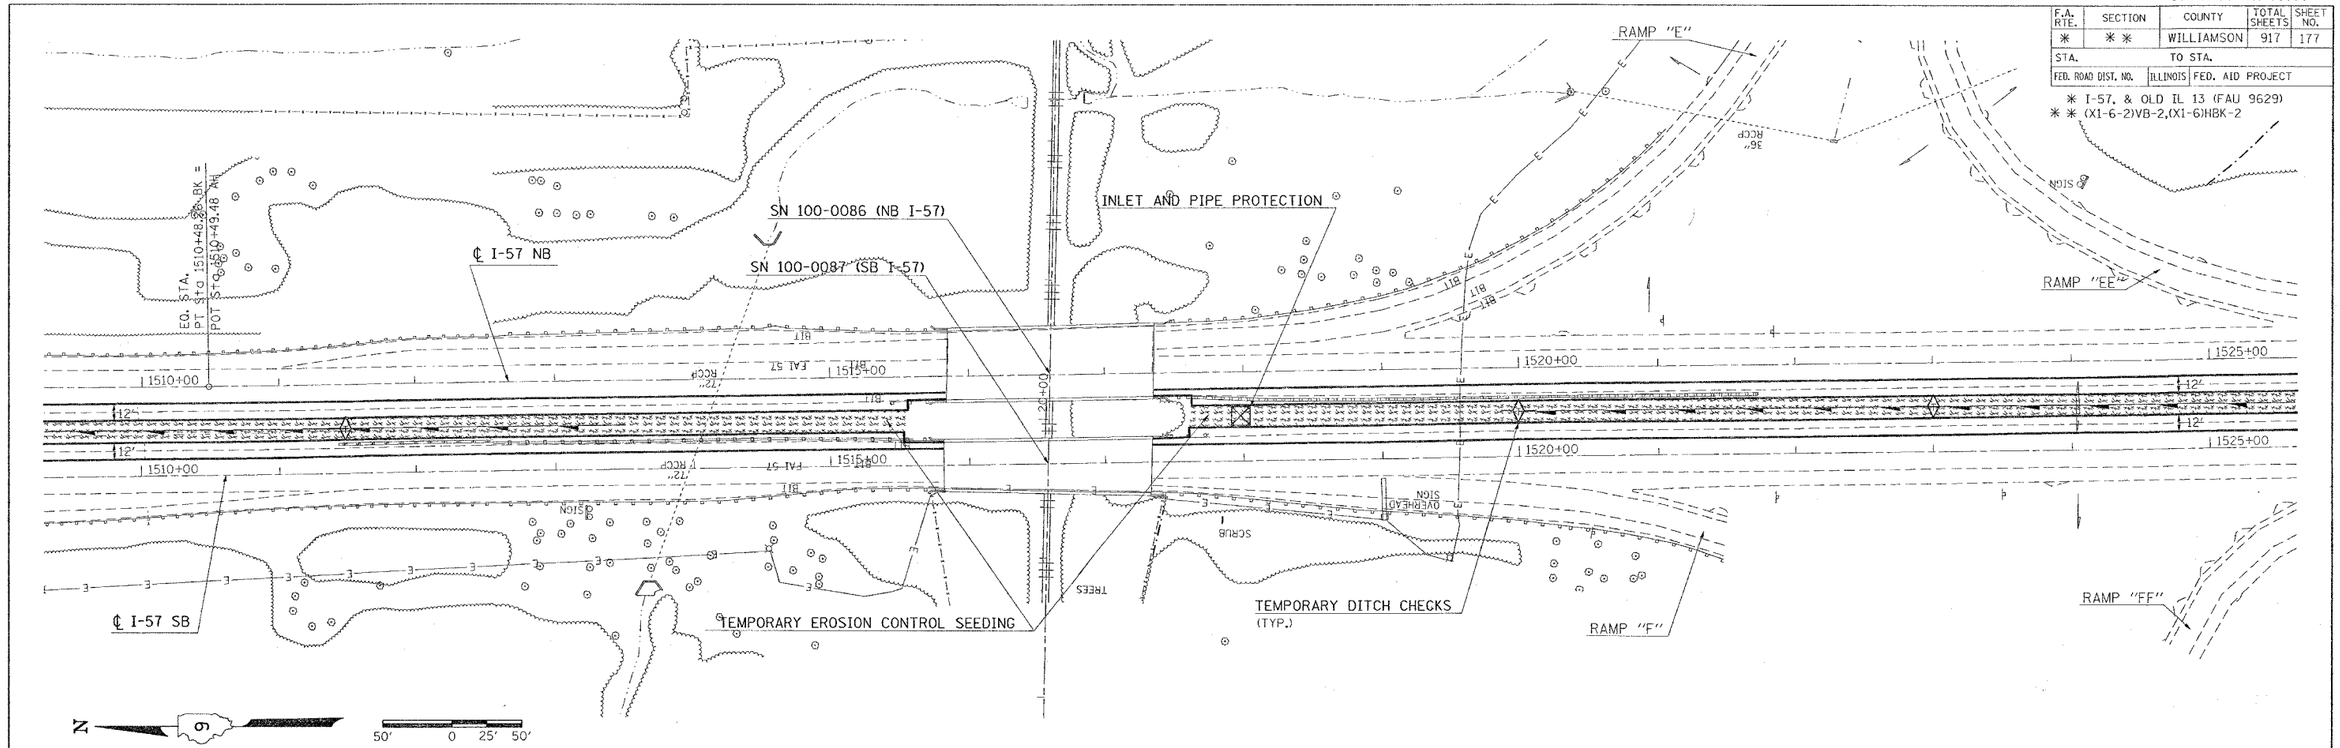

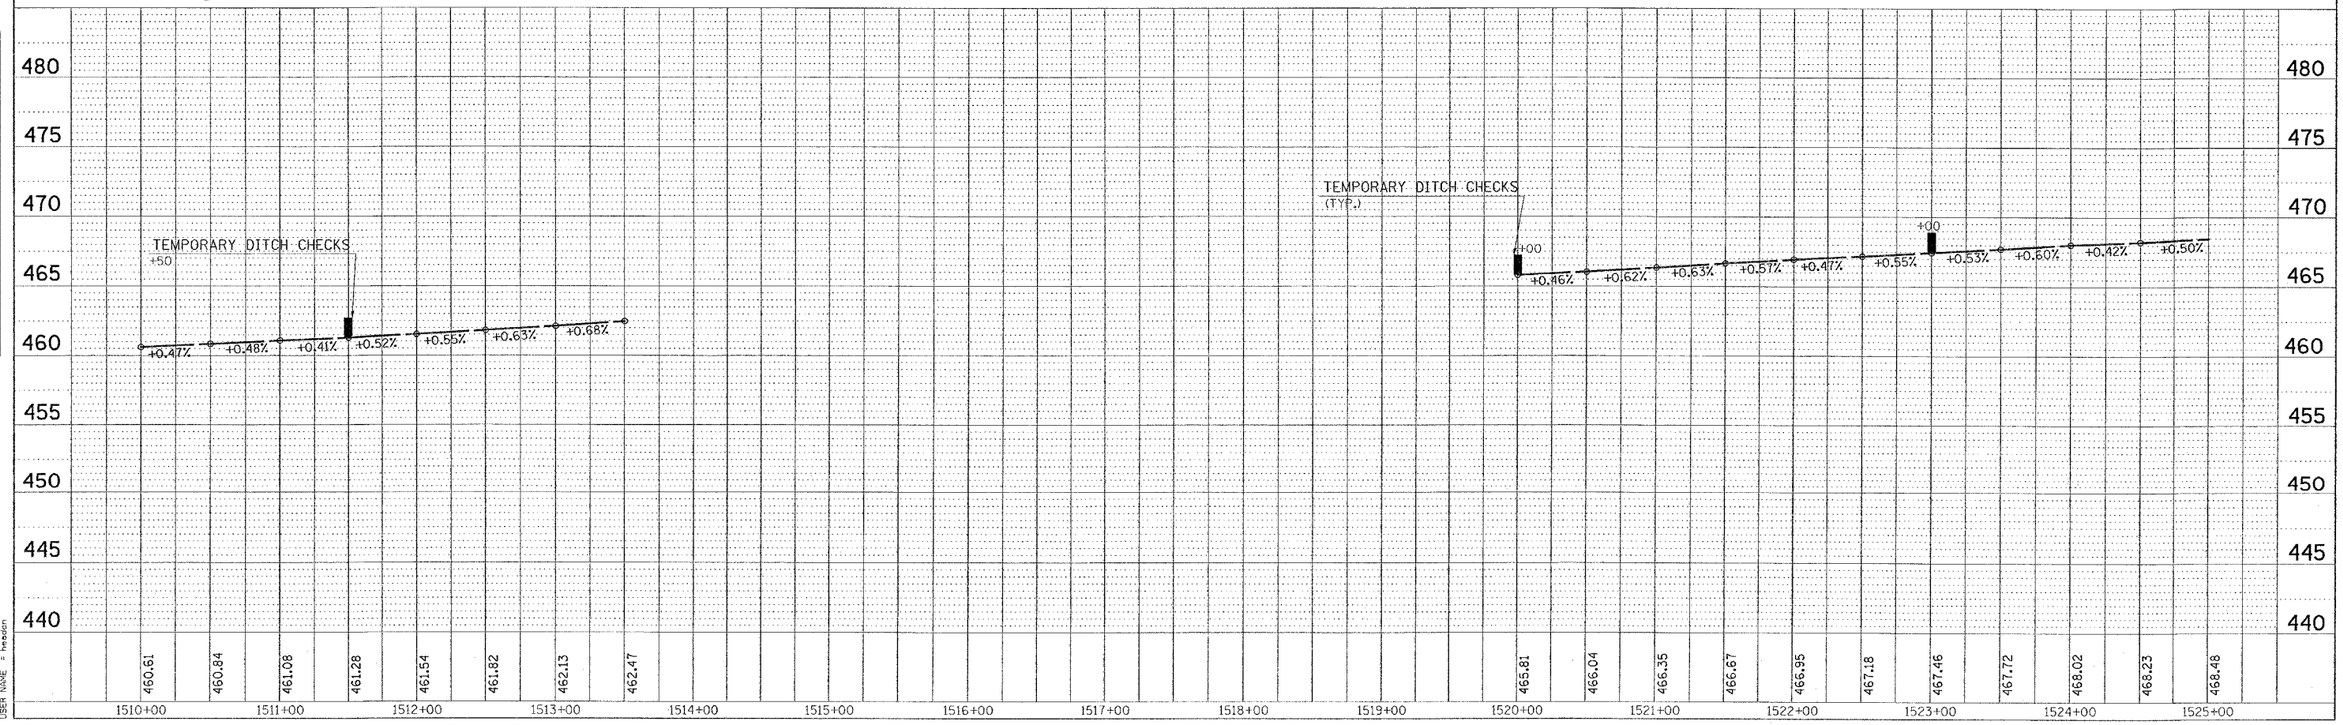

TEMPORARY EROSION CONTROL FAI-57 FOR STAGE 1A – STA. 1510+00 TO STA. 1525+00