CONTRACT NO. 98950

F.A. RTE.	SECTION	COUNTY	TOTAL SHEETS	SHEET NO.
*	**	WILLIAMSON	917	187
STA.	TO STA.			
FED. ROAD DIST. NO.	ILLINOIS	FED. AID PROJECT		

* I-57, & OLD IL 13 (FAU 9629)
** (X1-6-2)VB-2,(X1-6)HBK-2

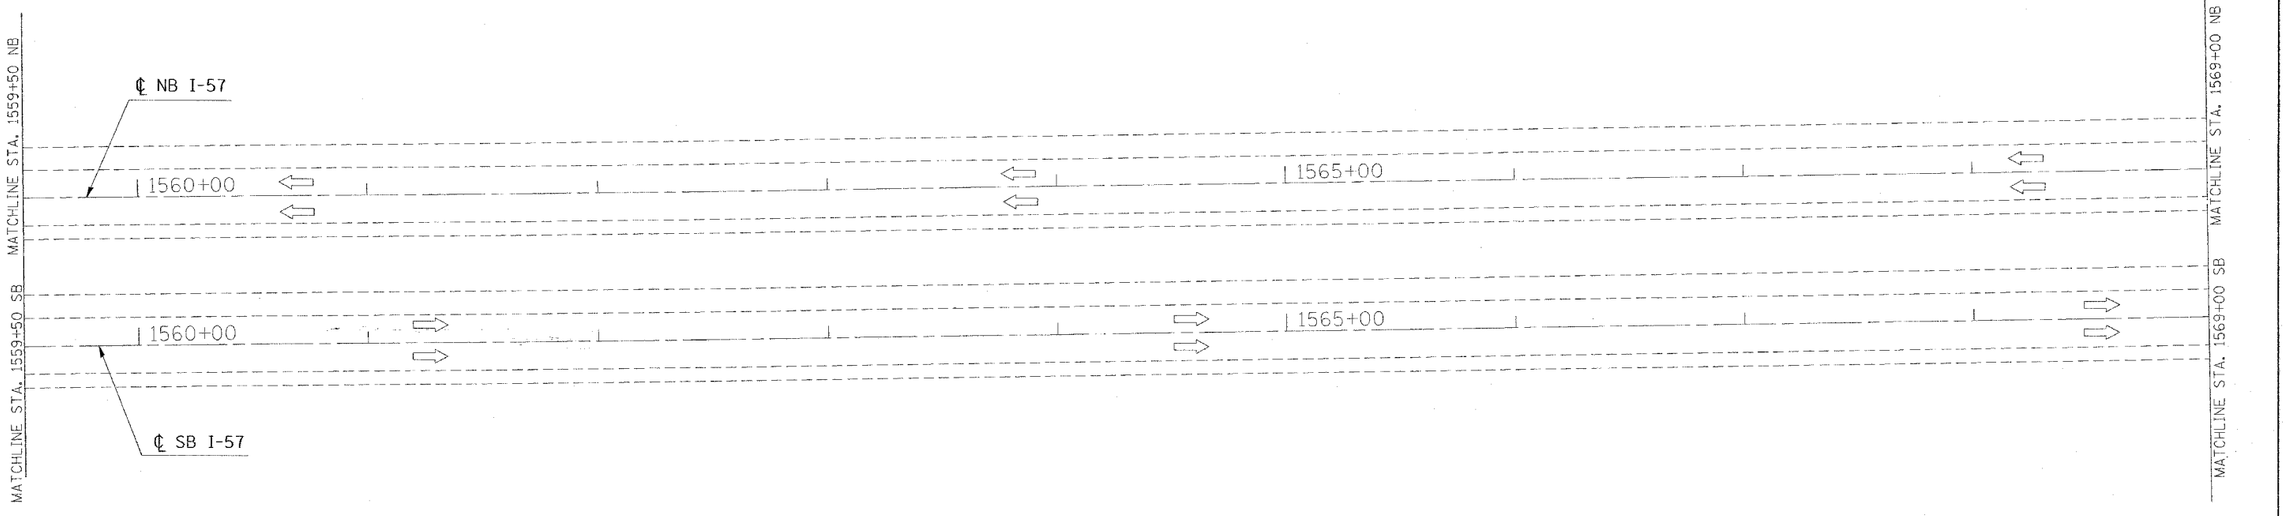

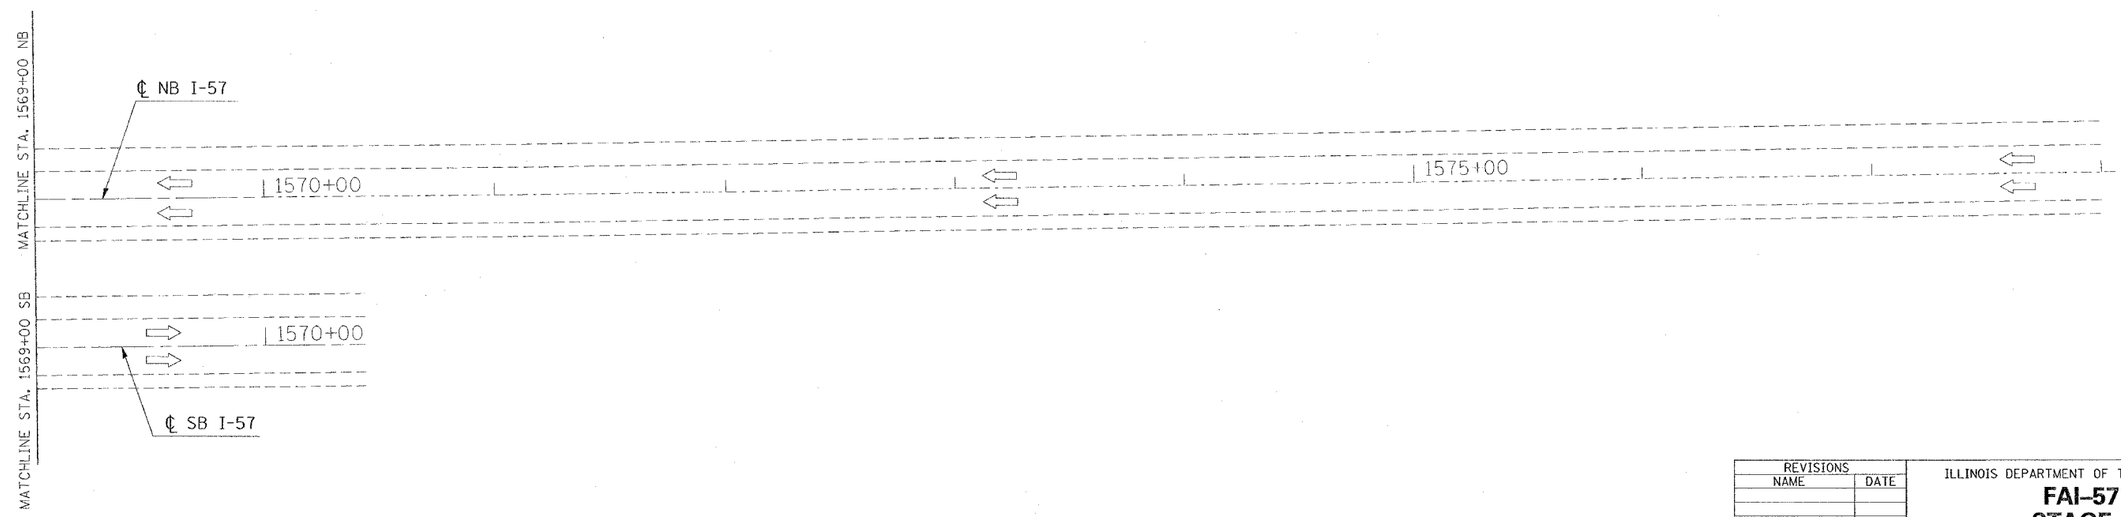

N

REVISIONS NAME	DATE

ILLINOIS DEPARTMENT OF TRANSPORTATION

FAI-57
STAGE 2
STA. 1559+50 TO STA. 1578+00
SHEET 8 OF 8

SCALE: VERT. HORIZ. APPROX. 30
DRAWN BY CNH
DATE
CHECKED BY

PLOT DATE = 10/10/2006
FILE NAME = d:\projects\d902802\old13\57stage02-2.dgn
PLOT SCALE = 30.0000 ' / IN.
USER NAME = headen