CONTRACT NO. 98950

F.A. RTE.	SECTION	COUNTY	TOTAL SHEETS	SHEET NO.
*	**	WILLIAMSON	917	251
STA. 1514+00.0000 TO STA. 1514+50.0000				
FED. ROAD DIST. NO.	ILLINOIS	FED. AID PROJECT		

* I-57, & OLD IL 13 (FAU 9629)
** (X)(I-6-2)VB-2,(X)(I-6)HBK-2

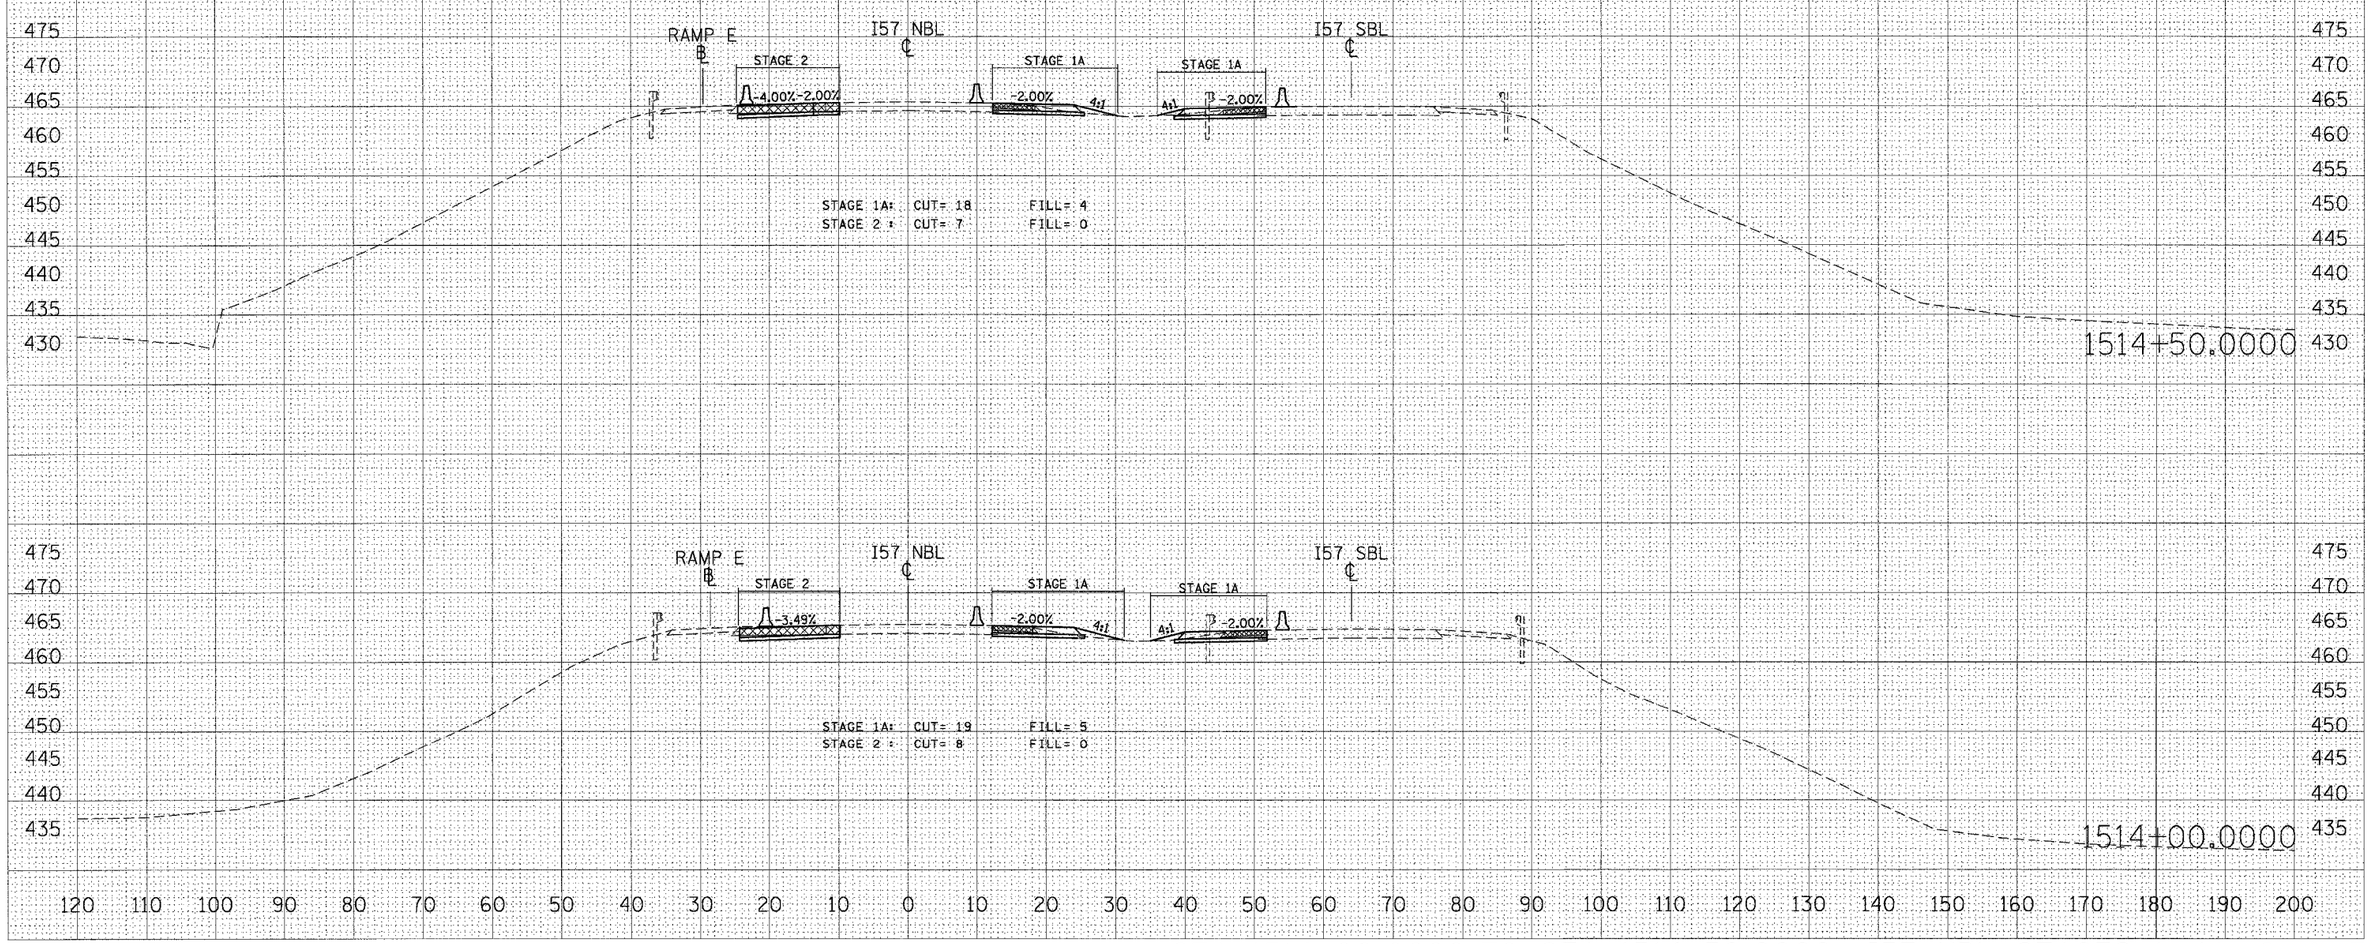

STA 1514+00.0000 TO STA 1514+50.0000 I57 NBL STAGES 1, 1A, 2, & 3

FINAL SURVEY — NOTE BOOK NO. — SURVEYED / PLOTTED / TEMPLATE / AREAS / AREAS CHECKED — BY — DATE

ORIGINAL SURVEY — NOTE BOOK NO. — SURVEYED / PLOTTED / TEMPLATE / AREAS / AREAS CHECKED — BY — DATE

PLOT DATE = 10/25/2006
FILE NAME = c:\pw_pw1\jd902802\old13\xr157\h251.dgn
PLOT SCALE = 10.0000 ' / IN.
USER NAME = leverderbs