CONTRACT NO. 98950

F.A. RTE.	SECTION	COUNTY	TOTAL SHEETS	SHEET NO.
*	**	WILLIAMSON	91	480

STA. 1523+50.0000 TO STA. 1525+00.0000

FED. ROAD DIST. NO.	ILLINOIS	FED. AID PROJECT

* I-57, & OLD IL 13 (FAU 9629)
** (XI-6-2)VB-2,(XI-6)BK-2

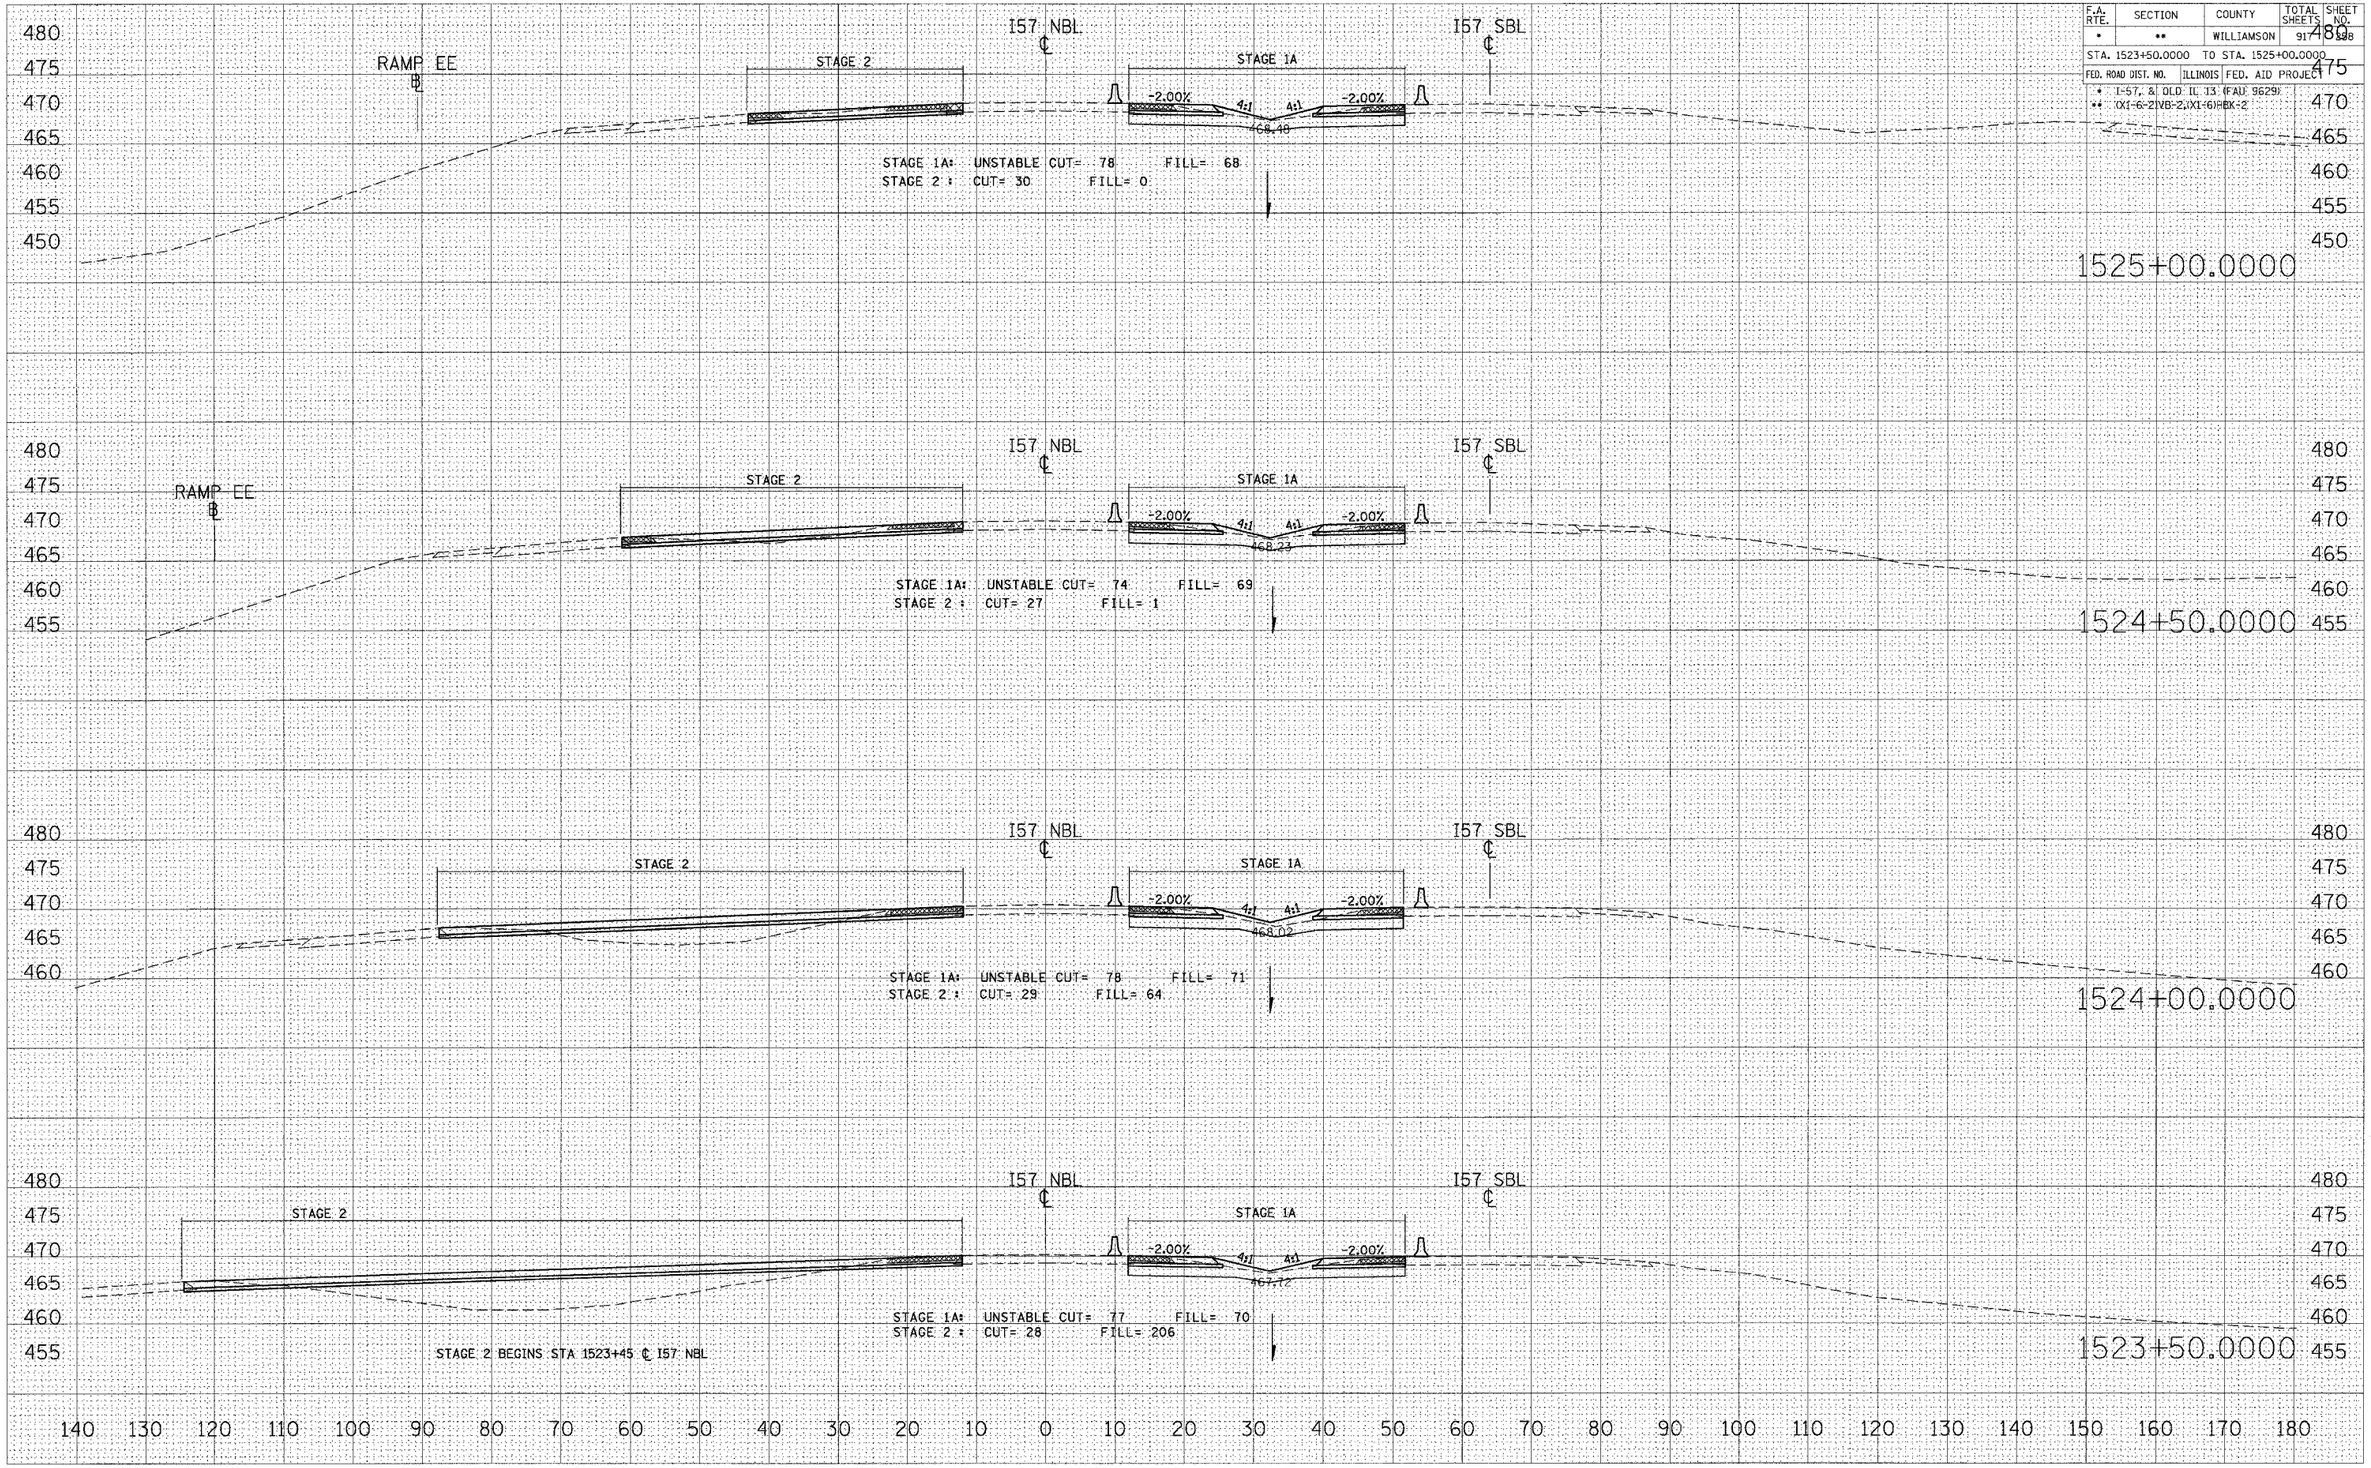

STA 1523+50.0000 TO STA 1525+00.0000 I57 NBL STAGES 1, 1A, 2, & 3

FINAL SURVEY — NOTE BOOK — NO. — SURVEYED — PLOTTED — DRAWN — AREAS — AREAS CHECKED — BY — DATE

ORIGINAL SURVEY — NO. — SURVEYED — PLOTTED — DRAWN — AREAS — AREAS CHECKED — BY — DATE

PLOT DATE = 10/25/2006
FILE NAME = c:\projects\s98268\xlsh3\xs157nbl1525.dgn
PLOT SCALE = 10.0000 ' / IN.
USER NAME = lavendarba