CONTRACT NO. 98950

F.A. RTE.	SECTION	COUNTY	TOTAL SHEETS	SHEET NO.
*	**	WILLIAMSON	917	269

STA. 1539+50.0000 TO STA. 1540+50.0000

FED. ROAD DIST. NO.	ILLINOIS	FED. AID PROJECT

* I-57, & OLD IL 13 (FAU 9629)
** (XI-6-2)VB-2,(XI-6)HBX-2

DATE	BY	
		SURVEYED
		PLOTTED
		AREAS
		AREAS CHECKED

FINAL SURVEY
NOTE BOOK
NO.

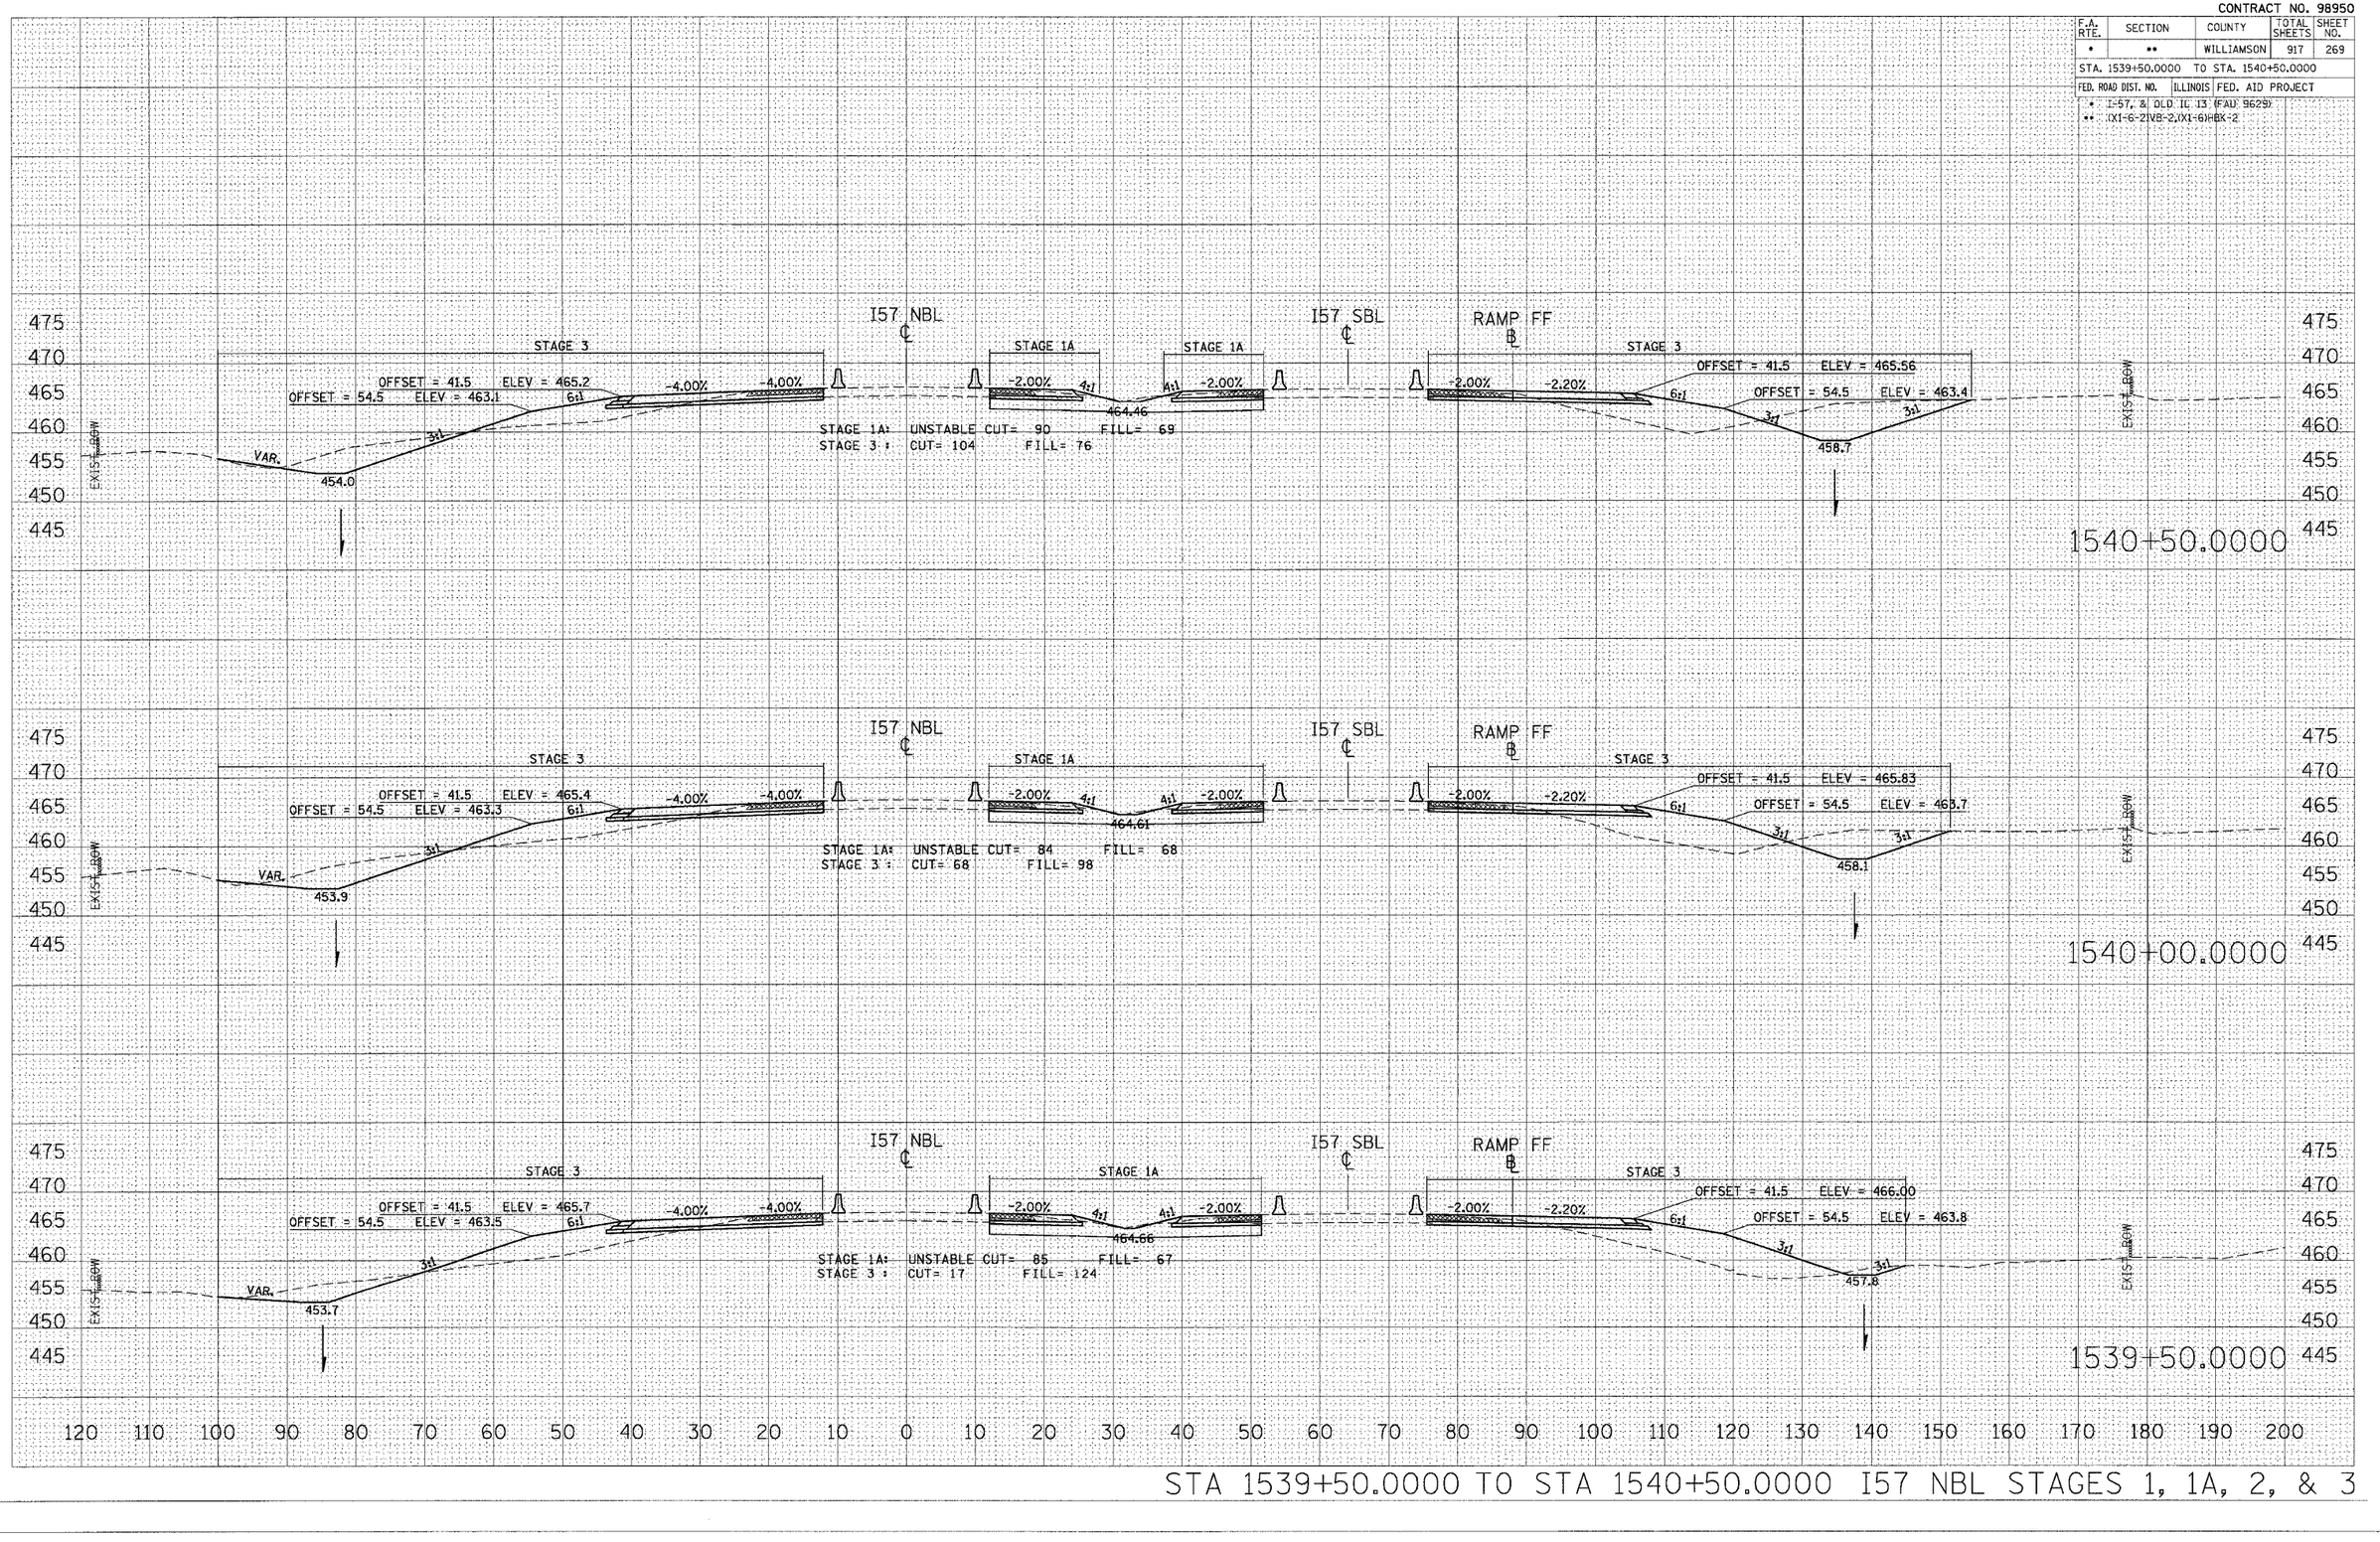

STA 1539+50.0000 TO STA 1540+50.0000 I57 NBL STAGES 1, 1A, 2, & 3

ORIGINAL SURVEY
NOTE B
NO.

PLOT DATE = 12/12/2006
FILE NAME = c:\projects\vp92282\old3\tmp-hbx2.dgn
PLOT SCALE = 10.0000 ' / IN.
USER NAME = leftwichdl