CONTRACT NO. 98950

F.A. RTE.	SECTION	COUNTY	TOTAL SHEETS	SHEET NO.
*	**	WILLIAMSON	917	271

STA. 1542+50.0000 TO STA. 1543+50.0000

FED. ROAD DIST. NO.	ILLINOIS	FED. AID PROJECT

* I-57, & OLD IL 13 (FAU 9629).
** (X)(I-6-2)VB-2,(X)(I-6)HBK-2

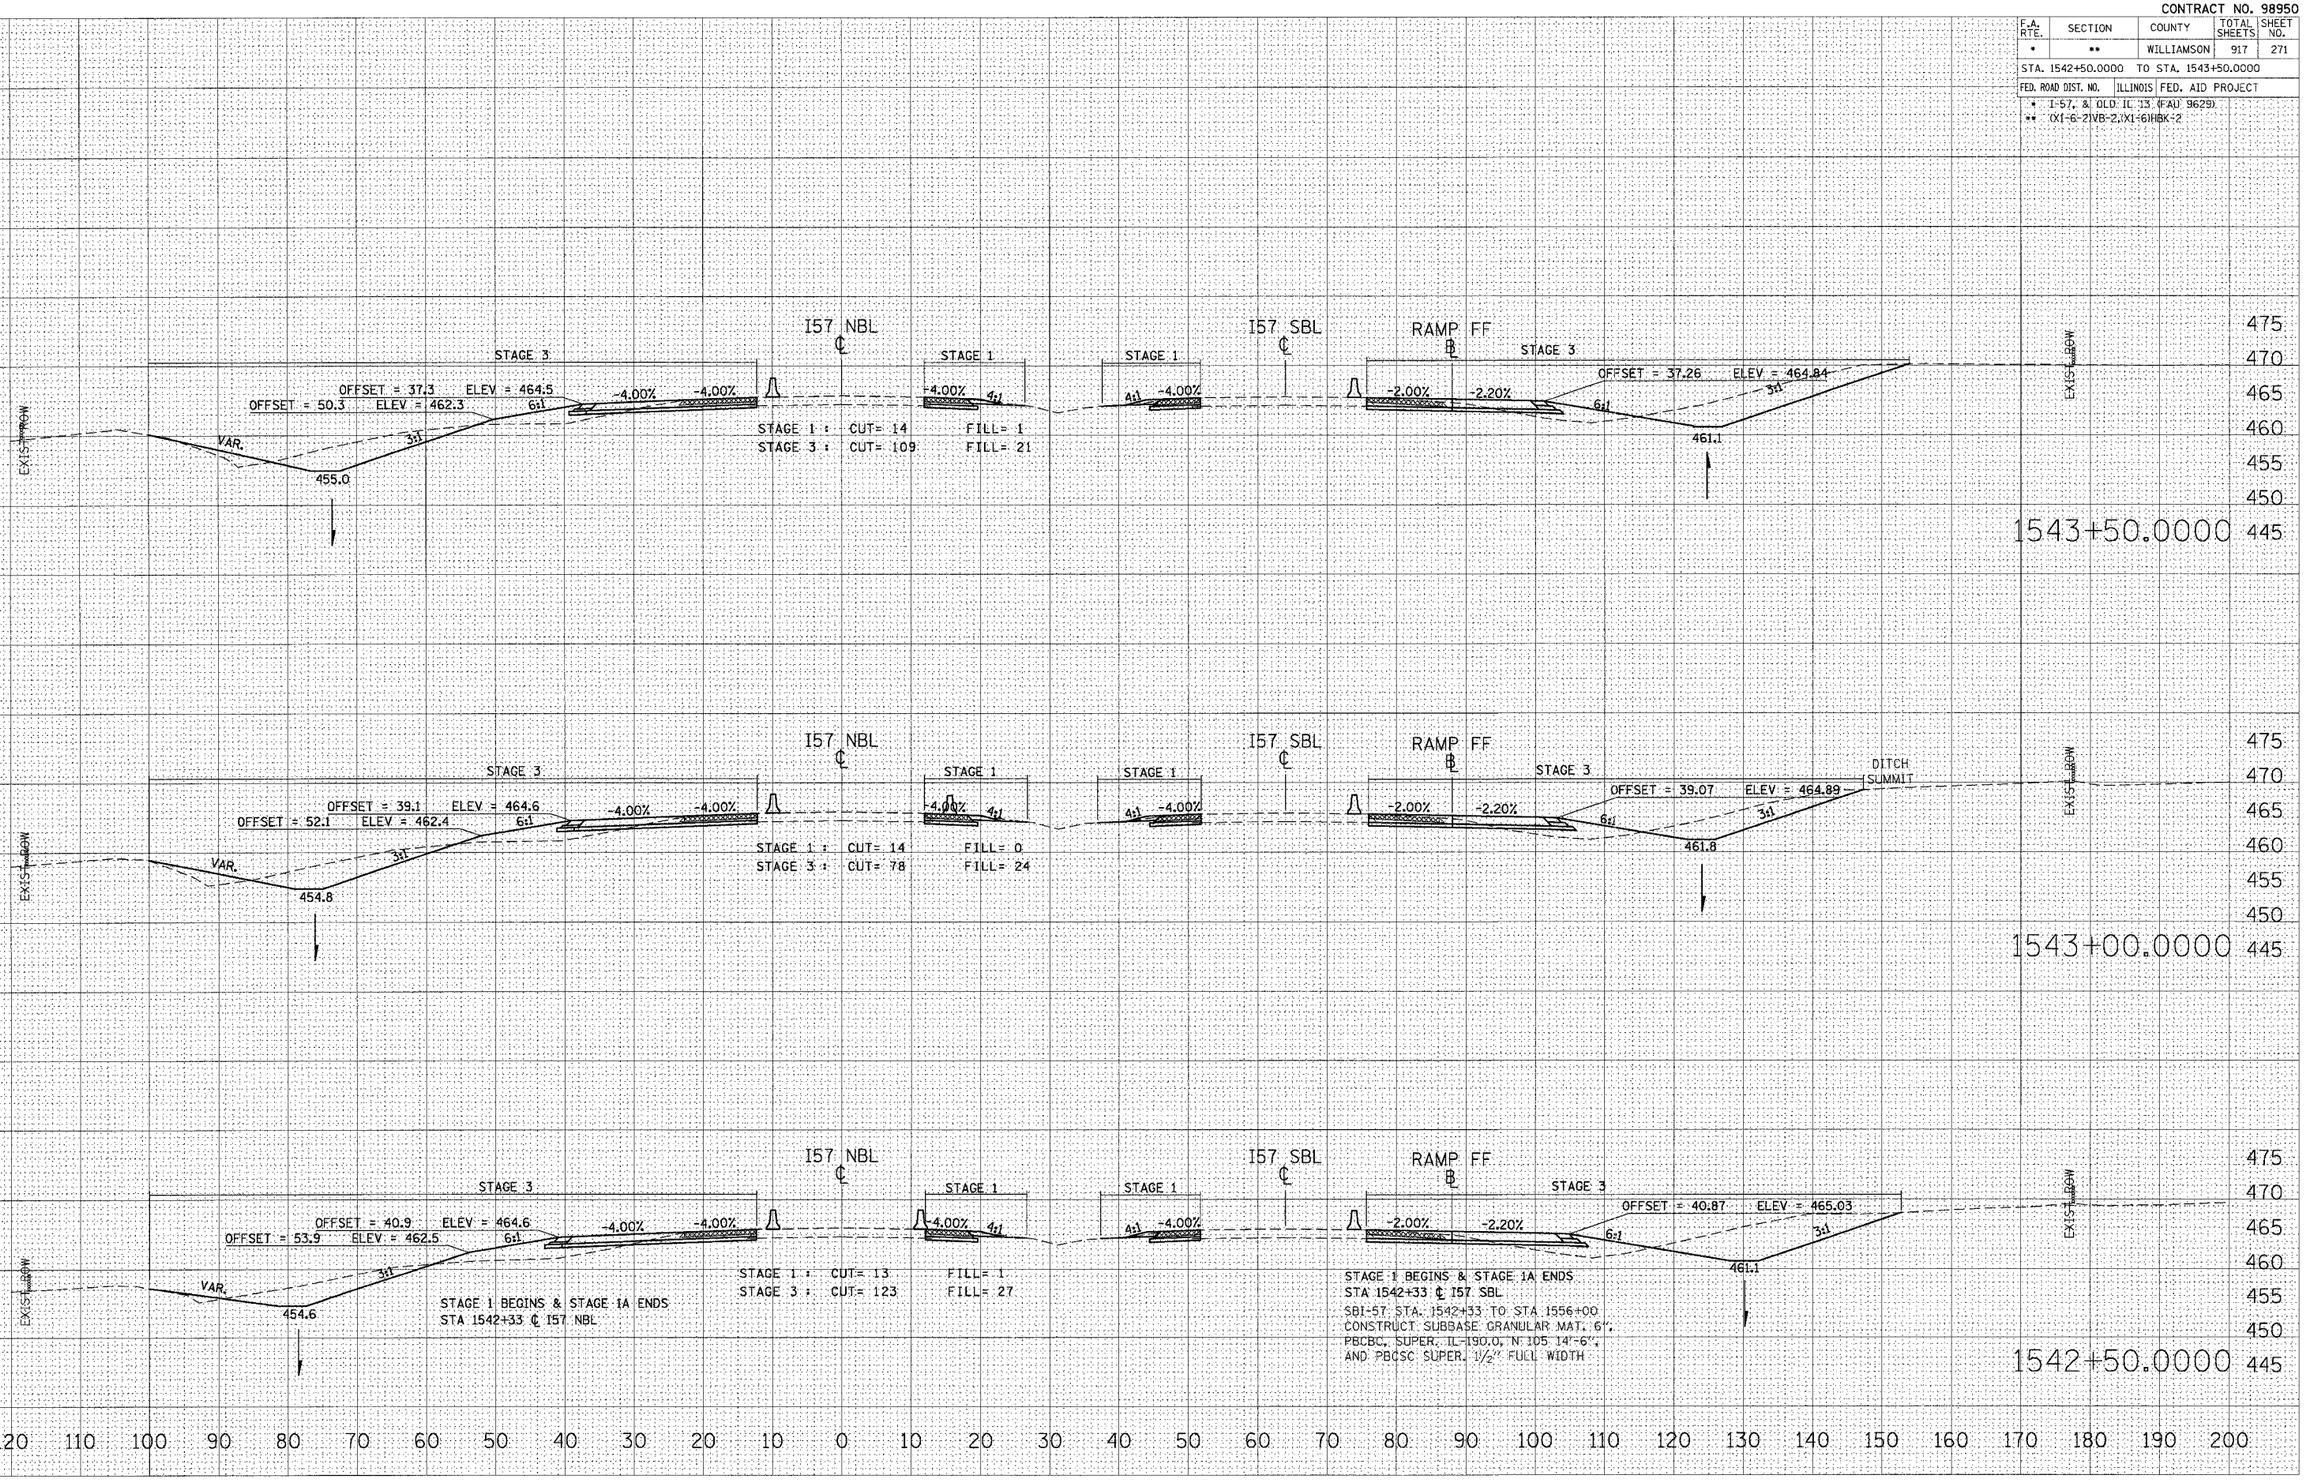

STA 1542+50.0000 TO STA 1543+50.0000 I57 NBL STAGES 1, 1A, 2, & 3

FINAL SURVEY — NOTE BOOK — NO. — SURVEYED — PLOTTED — TRACED — AREAS — AREAS CHECKED — BY — DATE

ORIGINAL SURVEY — NOTE BK — NO. — SURVEYED — PLOTTED — TRACED — AREAS — AREAS CHECKED — BY — DATE

PLOT DATE = 12/12/2006
FILE NAME = c:\proj_recfs\d98282\cld3\sheet02.dgn
PLOT SCALE = 10.0000 ' / IN.
USER NAME = refurcld3