CONTRACT NO. 98950

F.A. RTE.	SECTION	COUNTY	TOTAL SHEETS	SHEET NO.
*	**	WILLIAMSON	917	304
STA.		TO STA.		
FED. ROAD DIST. NO.	ILLINOIS	FED. AID PROJECT		

* I-57, & OLD IL 13 (FAU 9629)
** (X1-6-2)VB-2,(X1-6)HBK-2

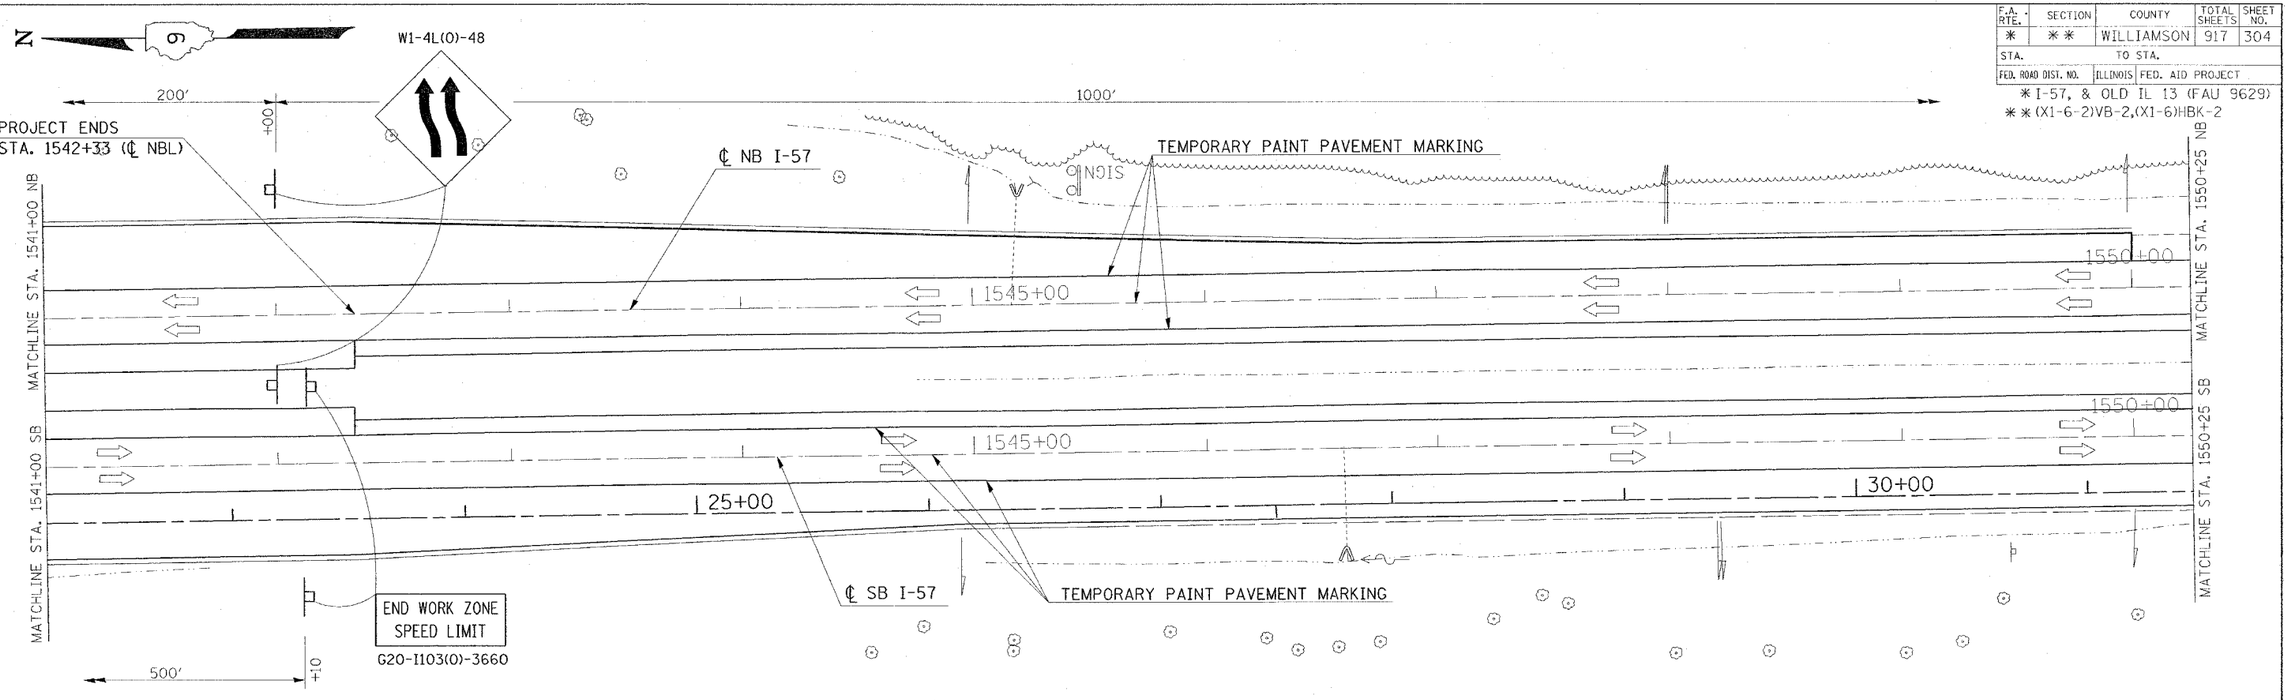

REVISIONS NAME	DATE

ILLINOIS DEPARTMENT OF TRANSPORTATION

FAI-57
STAGE 4
STA. 1541+00 TO STA. 1559+50
SHEET 16 OF 17

SCALE: VERT. HORIZ. APPROX. 30
DRAWN BY CNH
DATE
CHECKED BY

PLOT DATE = 12/4/2006
FILE NAME = s:\proj_accts\fai0282\vaid3\57stage4.dgn
PLOT SCALE = 50.0000 ' / IN.
USER NAME = hendon