CONTRACT NO. 98950

F.A. RTE.	SECTION	COUNTY	TOTAL SHEETS	SHEET NO.
*	* *	WILLIAMSON	917	329
STA.		TO STA.		
FED. ROAD DIST. NO.	ILLINOIS	FED. AID PROJECT		

* I-57, & OLD IL 13 (FAU 9629)
* * (XI-6-2)VB-2,(XI-6)HBK-2

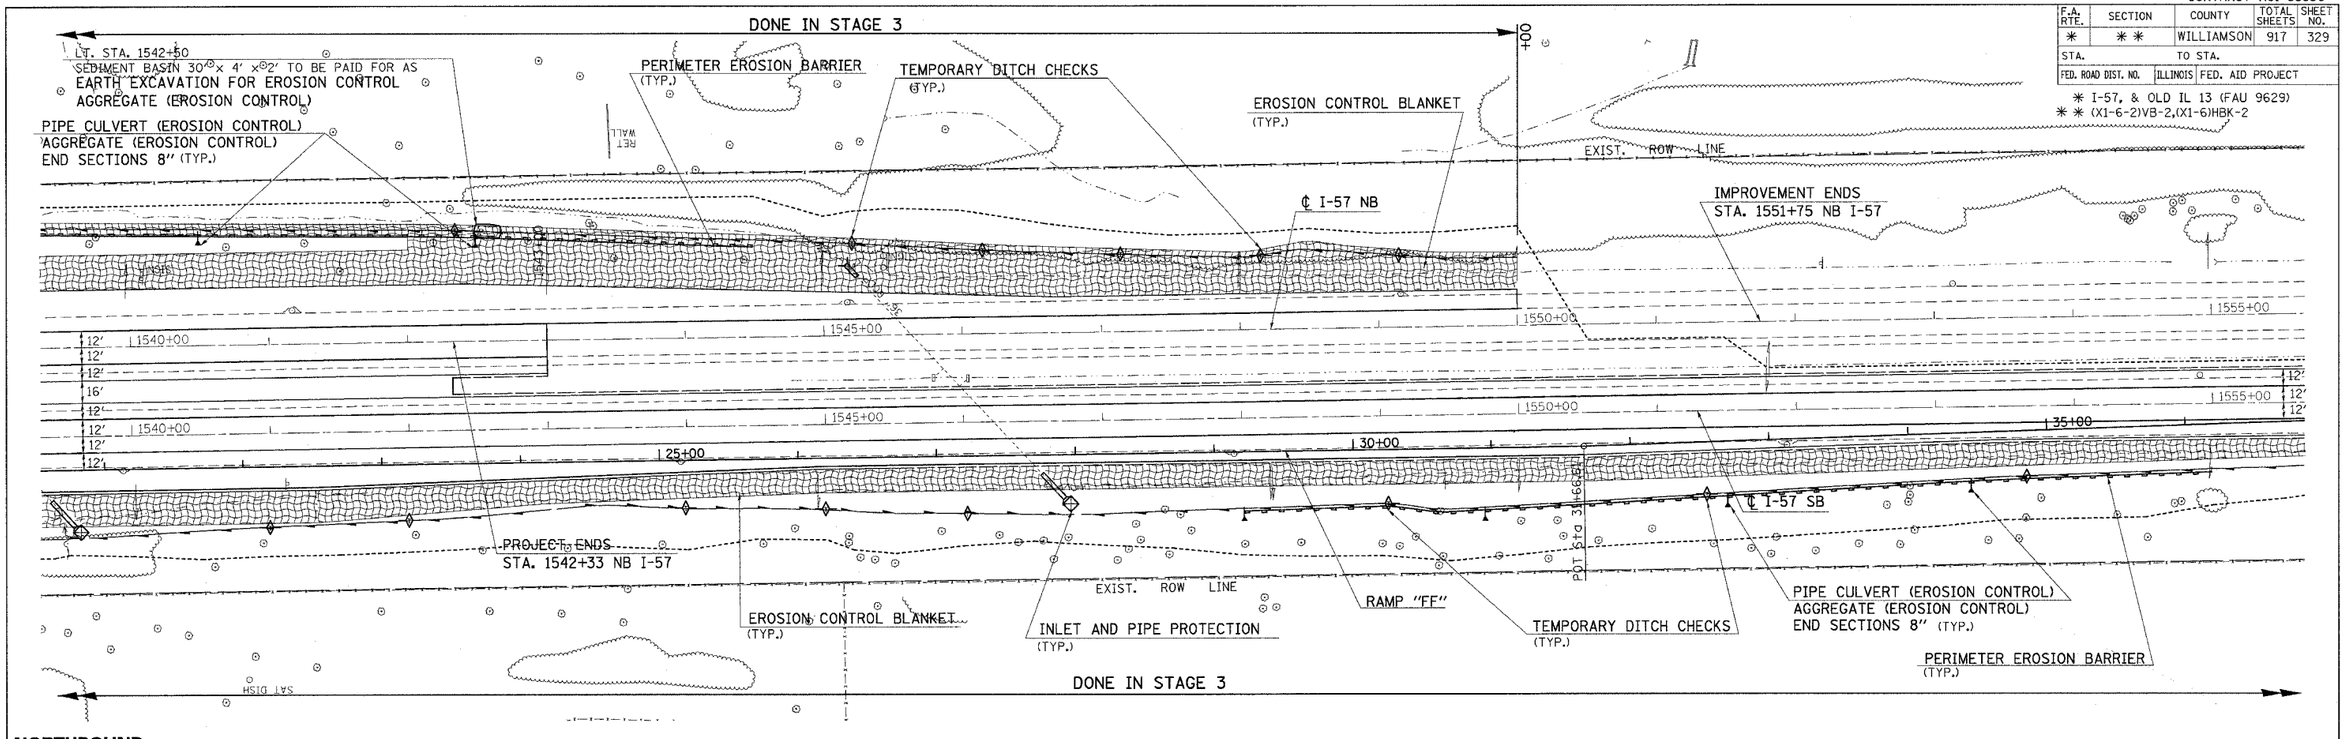

NORTHBOUND

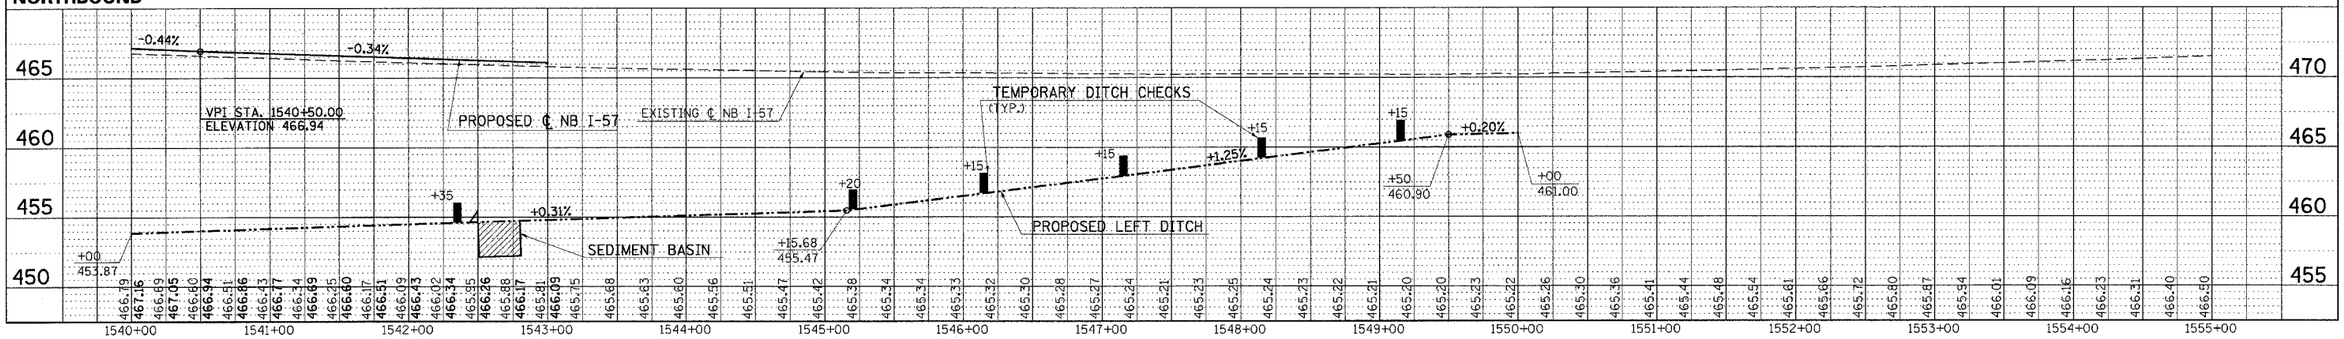

SOUTHBOUND

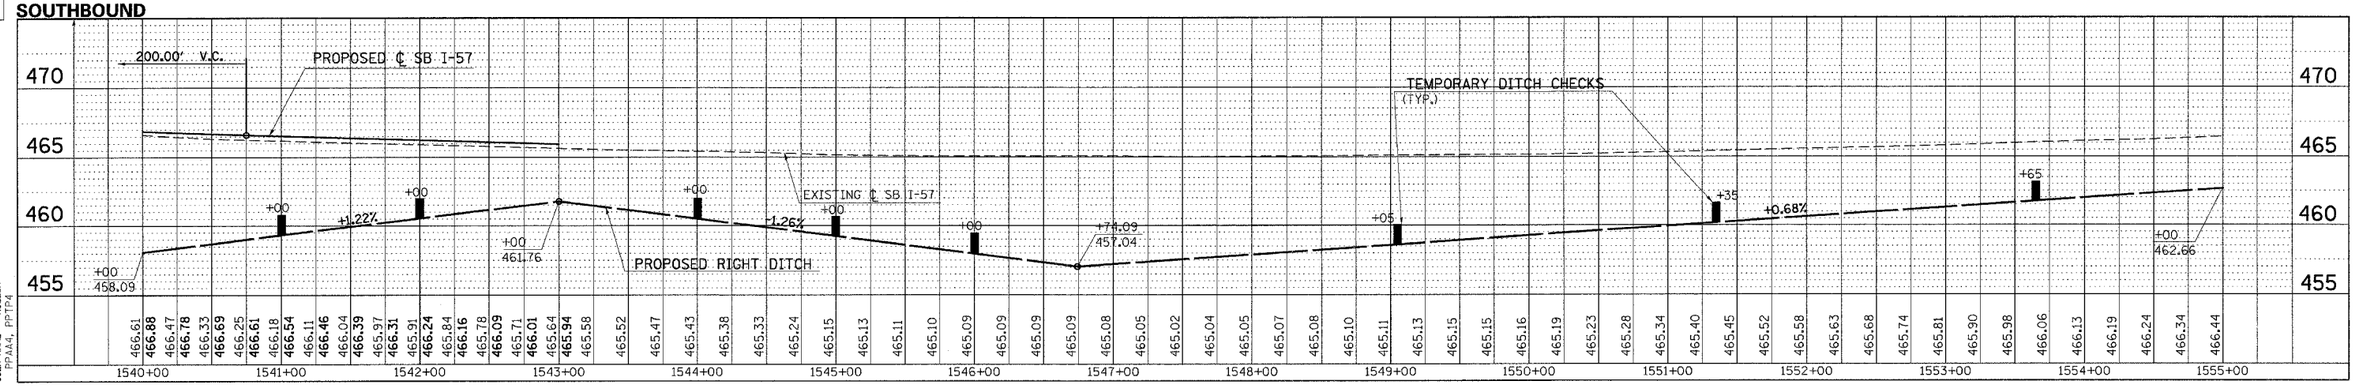

TEMPORARY EROSION CONTROL FAI-57 FOR STAGES 1, 2, 3, 4 – STA. 1540+00 TO STA. 1555+00

PLOT DATE = 12/8/2006
FILE NAME = c:\projects\sf002882\xld13\xld13p%dgn
PLOT SCALE = 50.0000 ' / IN.
USER NAME = headen
PPAA4, PPTP4