CONTRACT NO. 98950

F.A. RTE.	SECTION	COUNTY	TOTAL SHEETS	SHEET NO.
*	**	WILLIAMSON	917	330
STA.		TO STA.		
FED. ROAD DIST. NO.	ILLINOIS	FED. AID PROJECT		

* I-57, & OLD IL 13 (FAU 9629)
** (X1-6-2)VB-2,(X1-6)HBK-2

PLAN — SURVEYED / DRAWN / ALIGNMENT CHECKED / GRADES CHECKED / X-SECTIONS CHECKED / FILE NAME / NOTE BOOK / NO. / DATE / BY

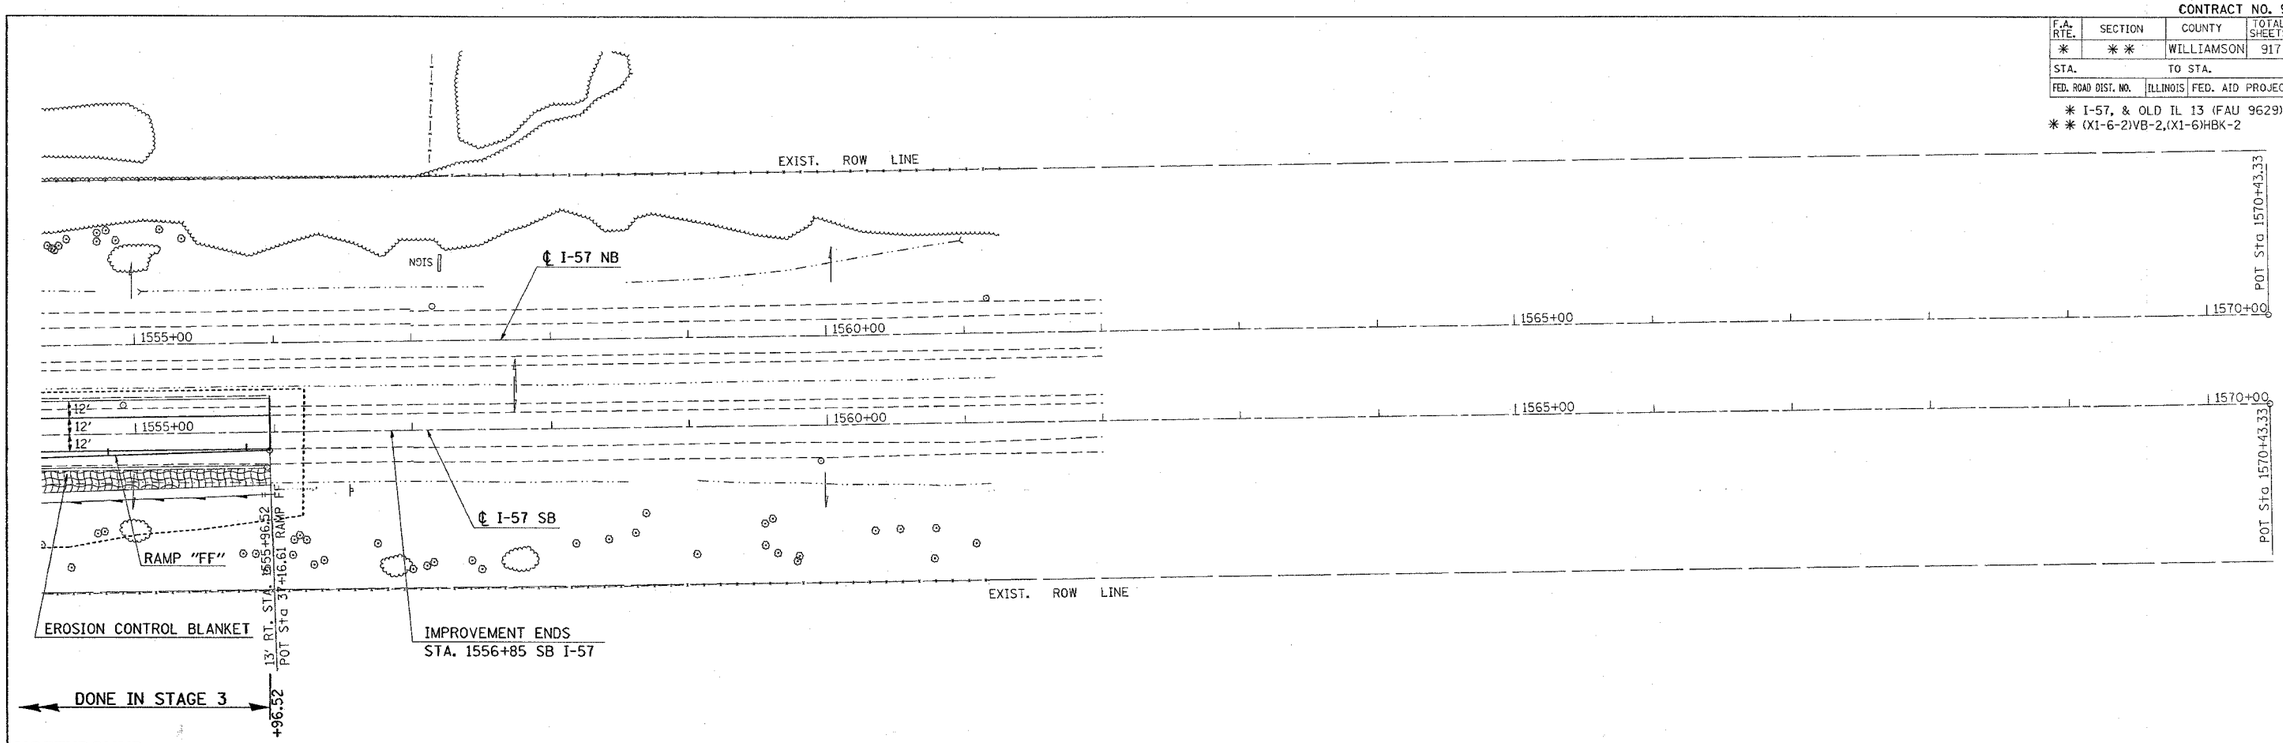

NORTHBOUND

PROFILE — SURVEYED / DRAWN / GRADES CHECKED / STRUCTURE NO(S)/NO / NOTE BOOK / NO. / DATE / BY

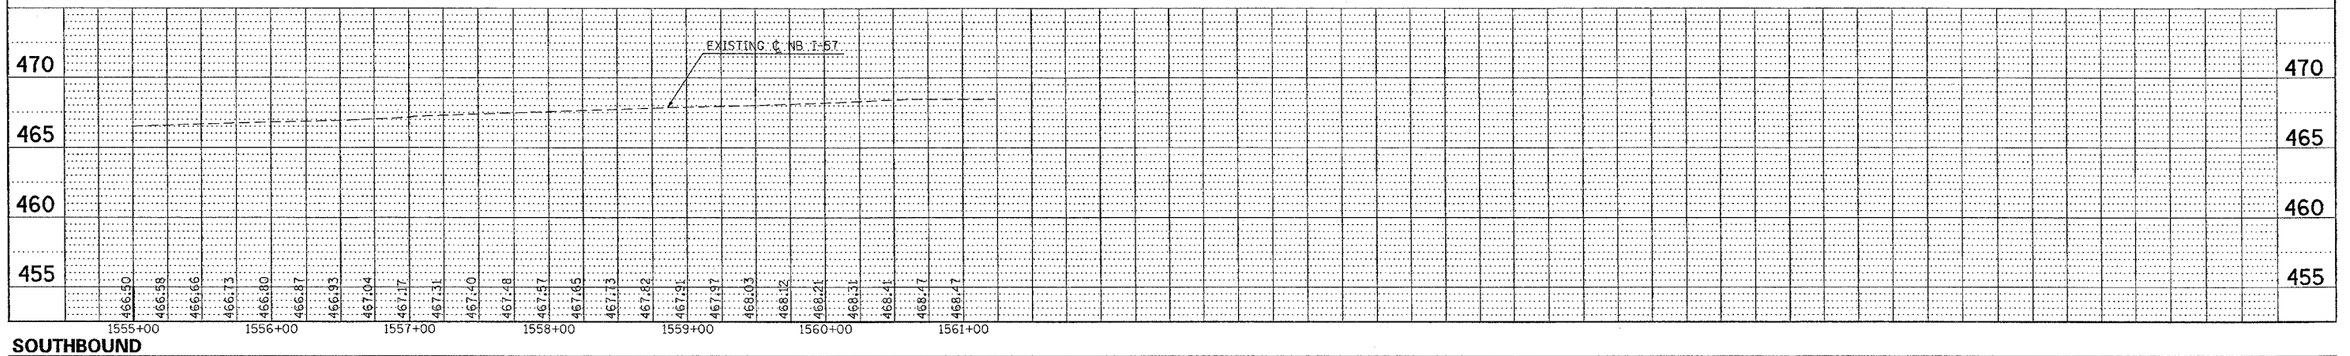

SOUTHBOUND

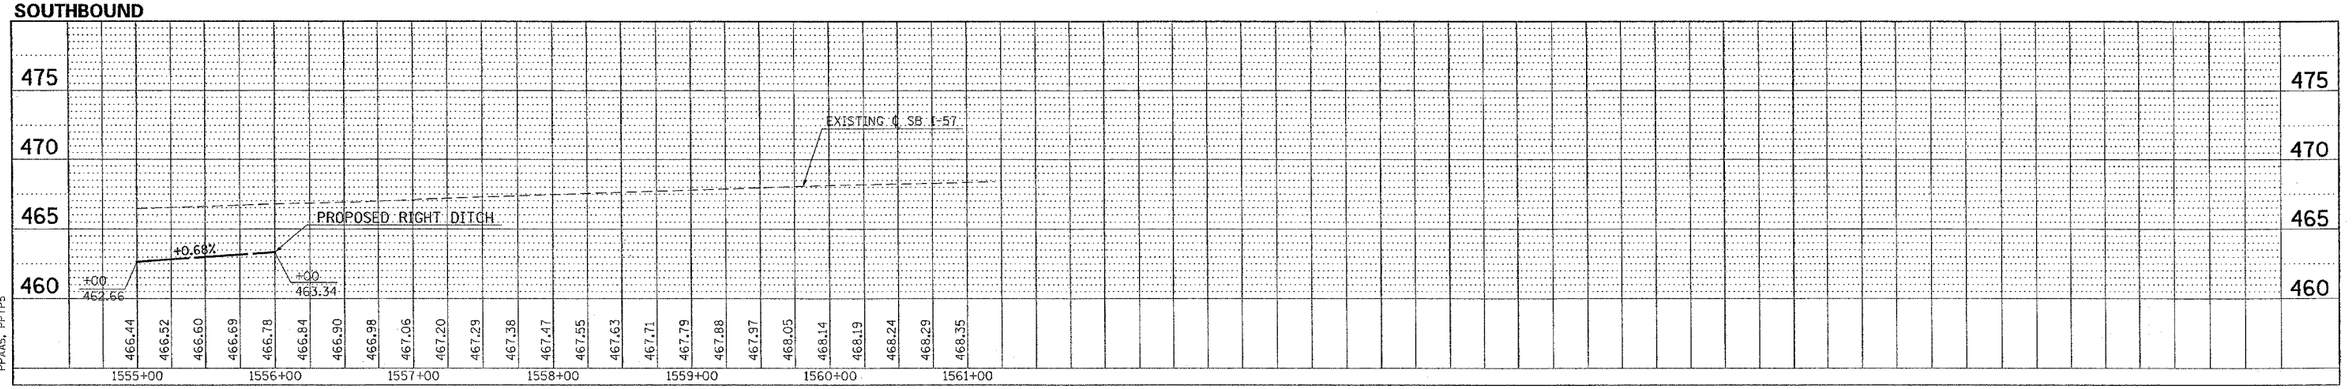

PLOT DATE = 10/18/2006
FILE NAME = c:\projects\d928282\old13\old13pp9.dgn
PLOT SCALE = 50.0000 ' / IN.
PLOT STYLE TABLE NAME = tsaben.
USER NAME = PPLAN, PPLAN

TEMPORARY EROSION CONTROL FAI-57 FOR STAGES 1, 2, 3, 4 – STA. 1555+00 TO STA. 1561+00