CONTRACT NO. 98950

F.A. RTE.	SECTION	COUNTY	TOTAL SHEETS	SHEET NO.
*	**	WILLIAMSON	917	332

STA. 1511+00.0000 TO STA. 1512+00.0000

FED. ROAD DIST. NO.	ILLINOIS	FED. AID PROJECT

* I-57, & OLD IL 13 (FAU 9629)
** (XI-6-2)VB-2,(XI-6)HBK-2

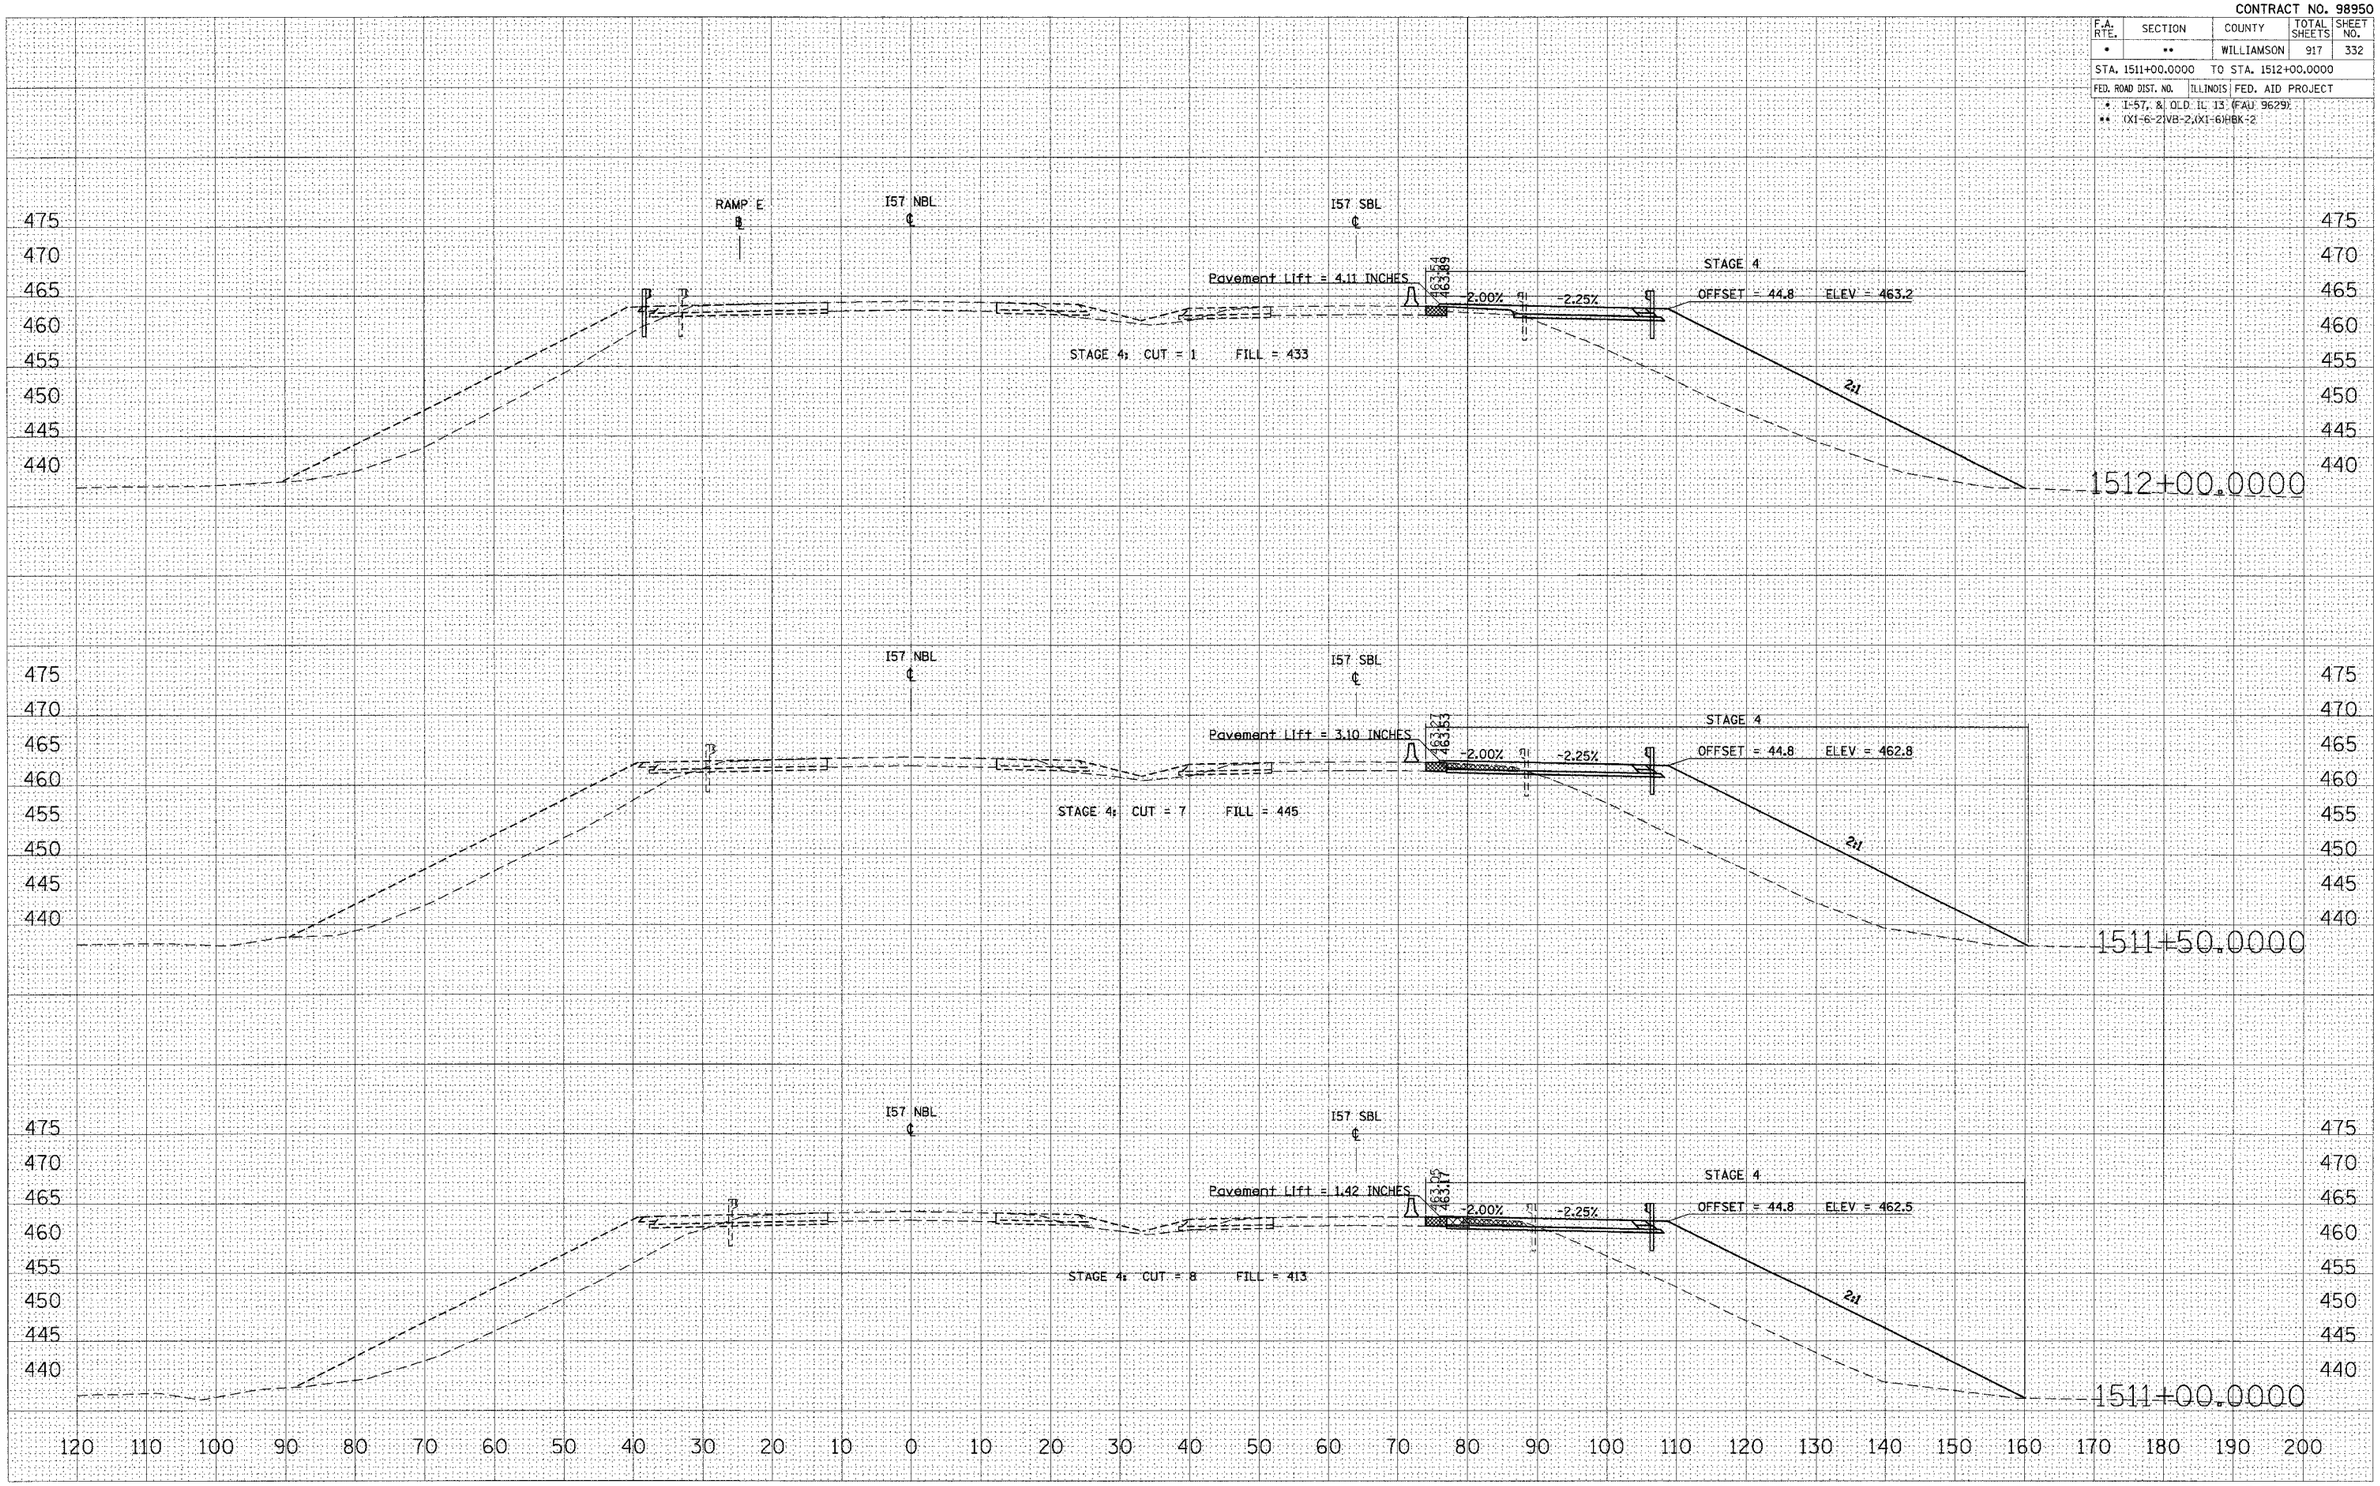

STA 1511+00.0000 TO STA 1512+00.0000 I57 NBL STAGE 4

FINAL SURVEY | NOTE BOOK NO. | SURVEYED | PLOTTED | TEMPLATE | AREAS | AREAS CHECKED | BY | DATE

ORIGINAL SURVEY | NO. | SURVEYED | PLOTTED | TEMPLATE | AREAS | AREAS CHECKED | BY | DATE

PLOT DATE = 10/25/2006
FILE NAME = c:\projects\d902802\old13\zz57nbl1.dgn
PLOT SCALE = 10.0000 ' / IN.
USER NAME = lavenderba