CONTRACT NO. 98950

F.A. RTE.	SECTION	COUNTY	TOTAL SHEETS	SHEET NO.
*	**	WILLIAMSON	917	395
STA. 8+25.0000		TO STA. 8+75.0000		
FED. ROAD DIST. NO.	ILLINOIS	FED. AID PROJECT		

* I-57, & OLD IL 13 (FAI) 9629)
** (XI-6-2)VB-2,(X1-6)HBX-2

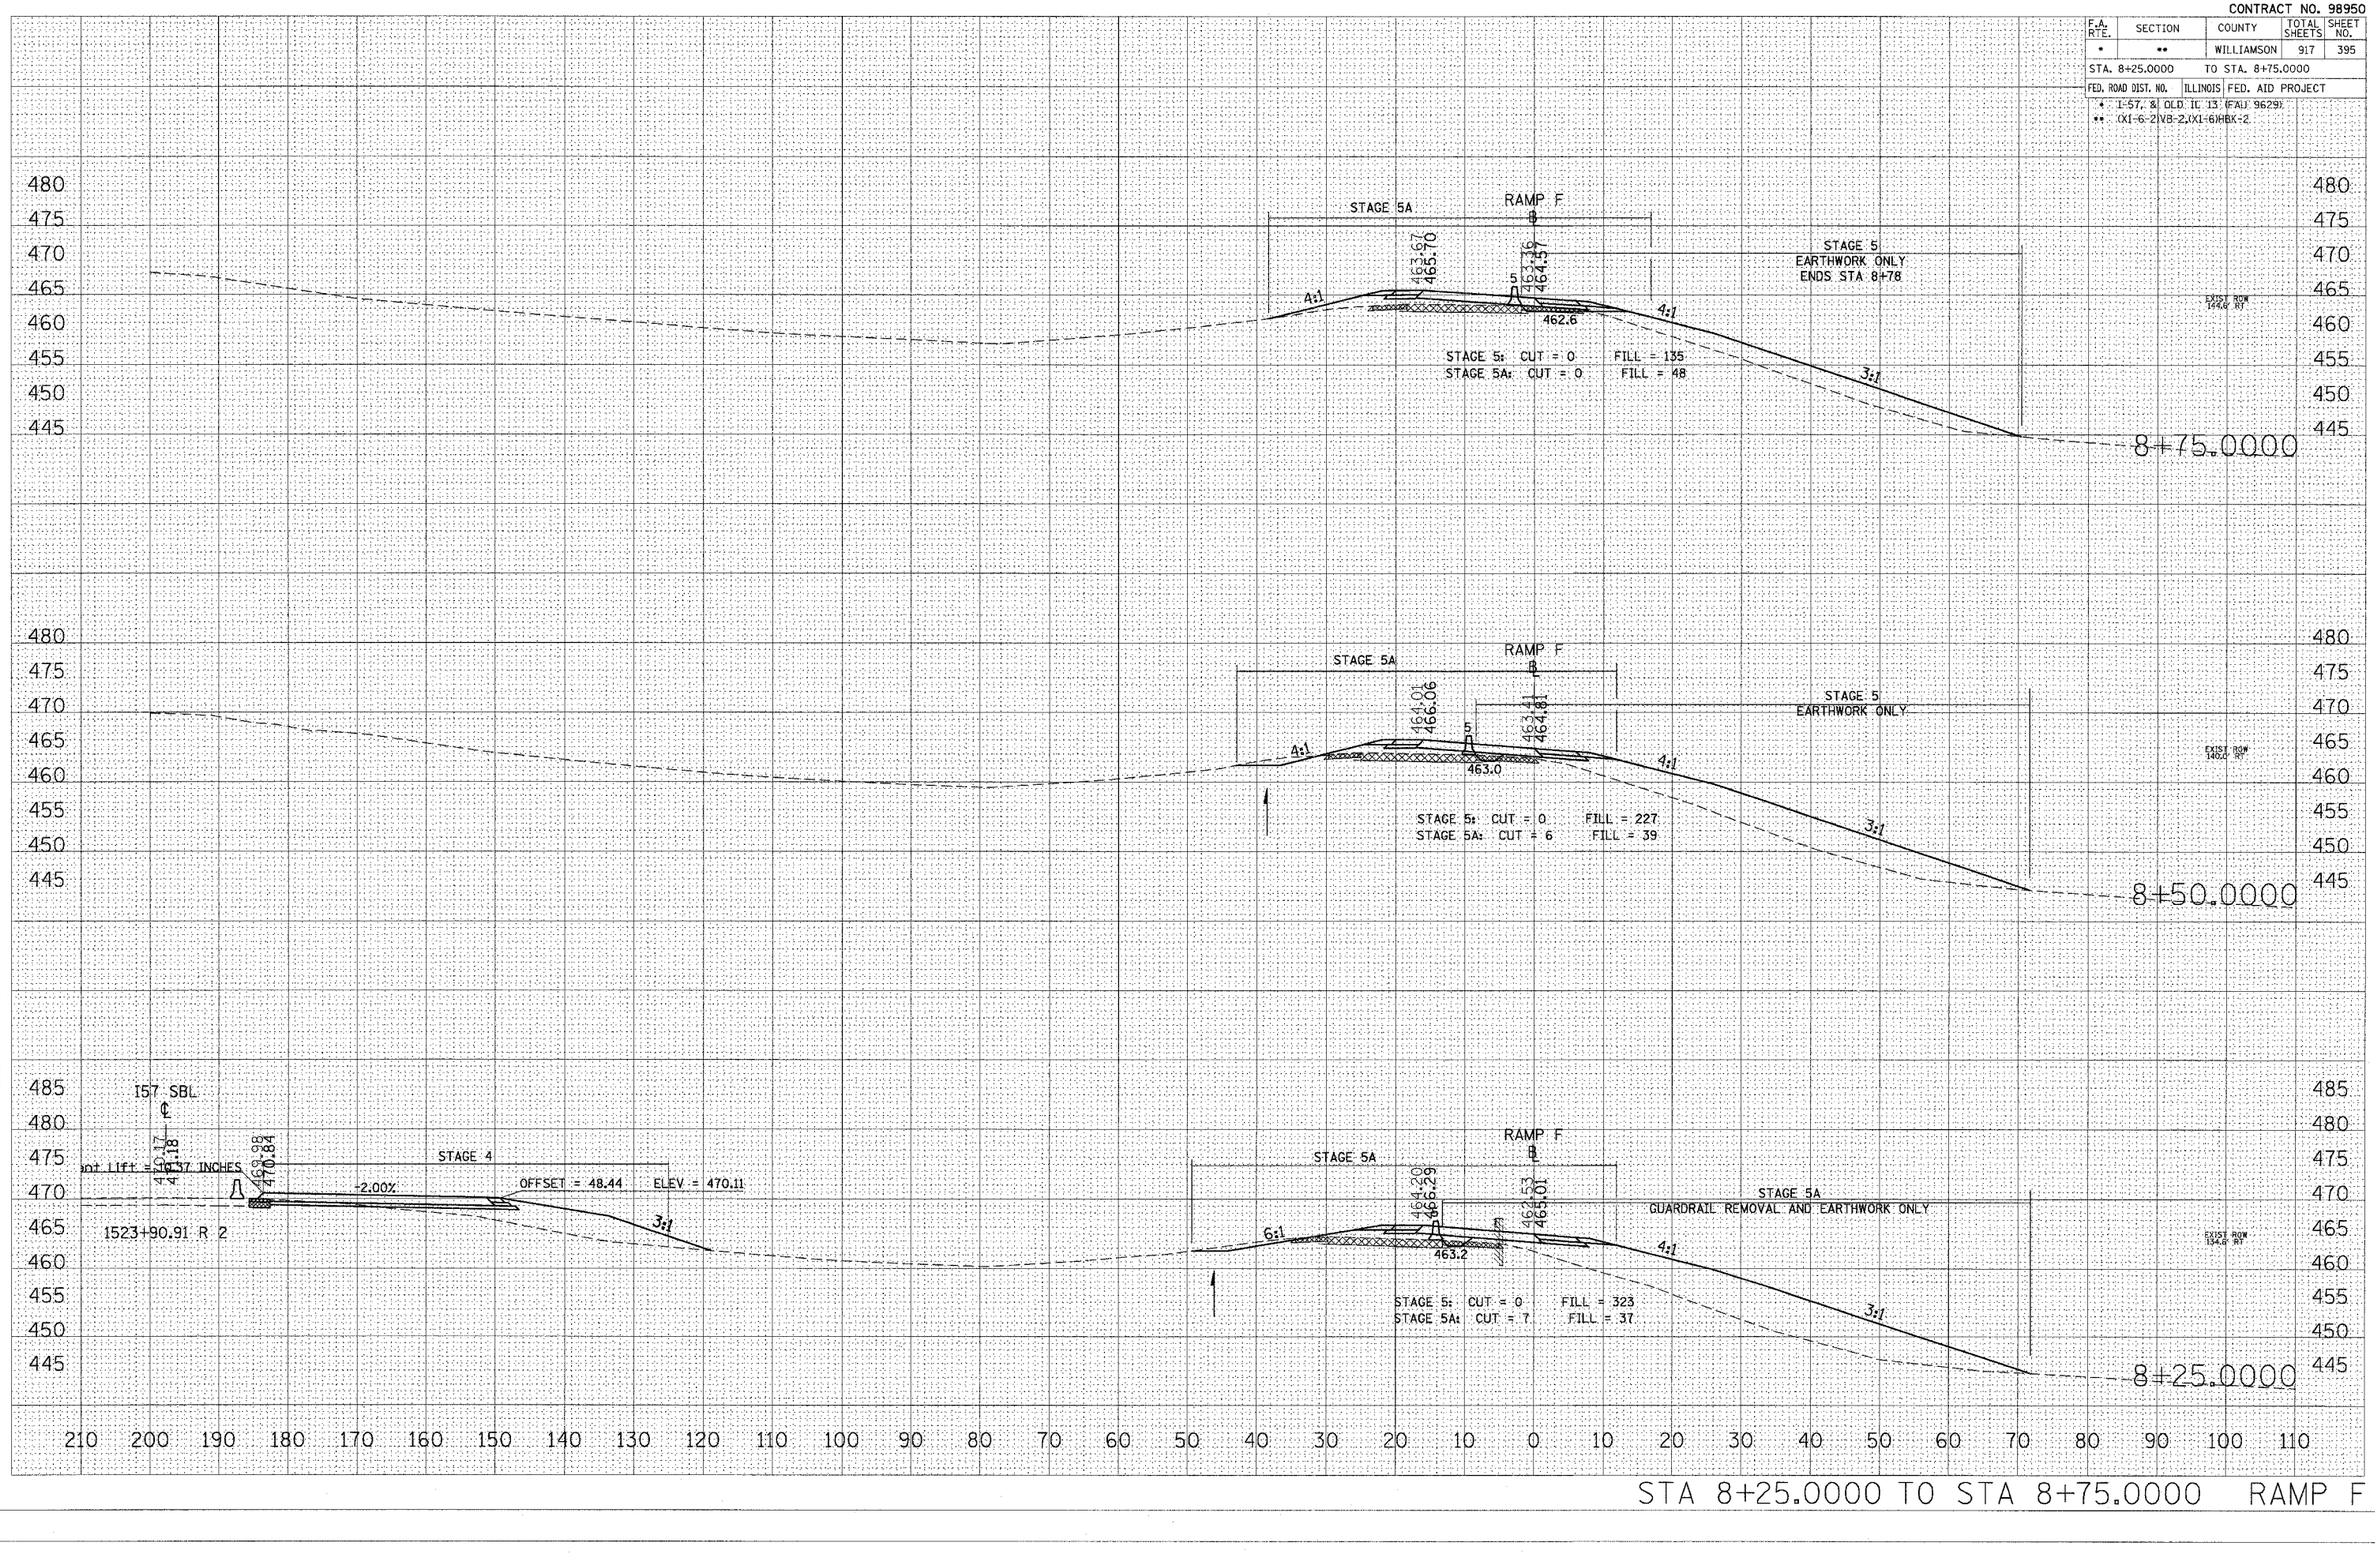

STA 8+25.0000 TO STA 8+75.0000 RAMP F

FINAL SURVEY — NOTE BOOK — NO. — SURVEYED — PLOTTED — TEMPLATE — AREAS — AREAS CHECKED — BY — DATE

ORIGINAL SURVEY — NOTE BOOK — NO. — SURVEYED — PLOTTED — TEMPLATE — AREAS — AREAS CHECKED — BY — DATE

PLOT DATE = 10/26/2006
FILE NAME = c:\projects\r82828\rdl3\zzzapp\ramfa.
PLOT SCALE = 40.000 ' / IN.
PLOT STYLE = leftwall
USER NAME =