CONTRACT NO. 98950

F.A. RTE.	SECTION	COUNTY	TOTAL SHEETS	SHEET NO.
*	**	WILLIAMSON	917	403

STA. 13+50.0000 TO STA. 14+00.0000

FED. ROAD DIST. NO. _ | ILLINOIS | FED. AID PROJECT

* I-57, & OLD IL 13 (FAU 9629)

** (X1-6-2)VB-2,(X1-6)HBK-2

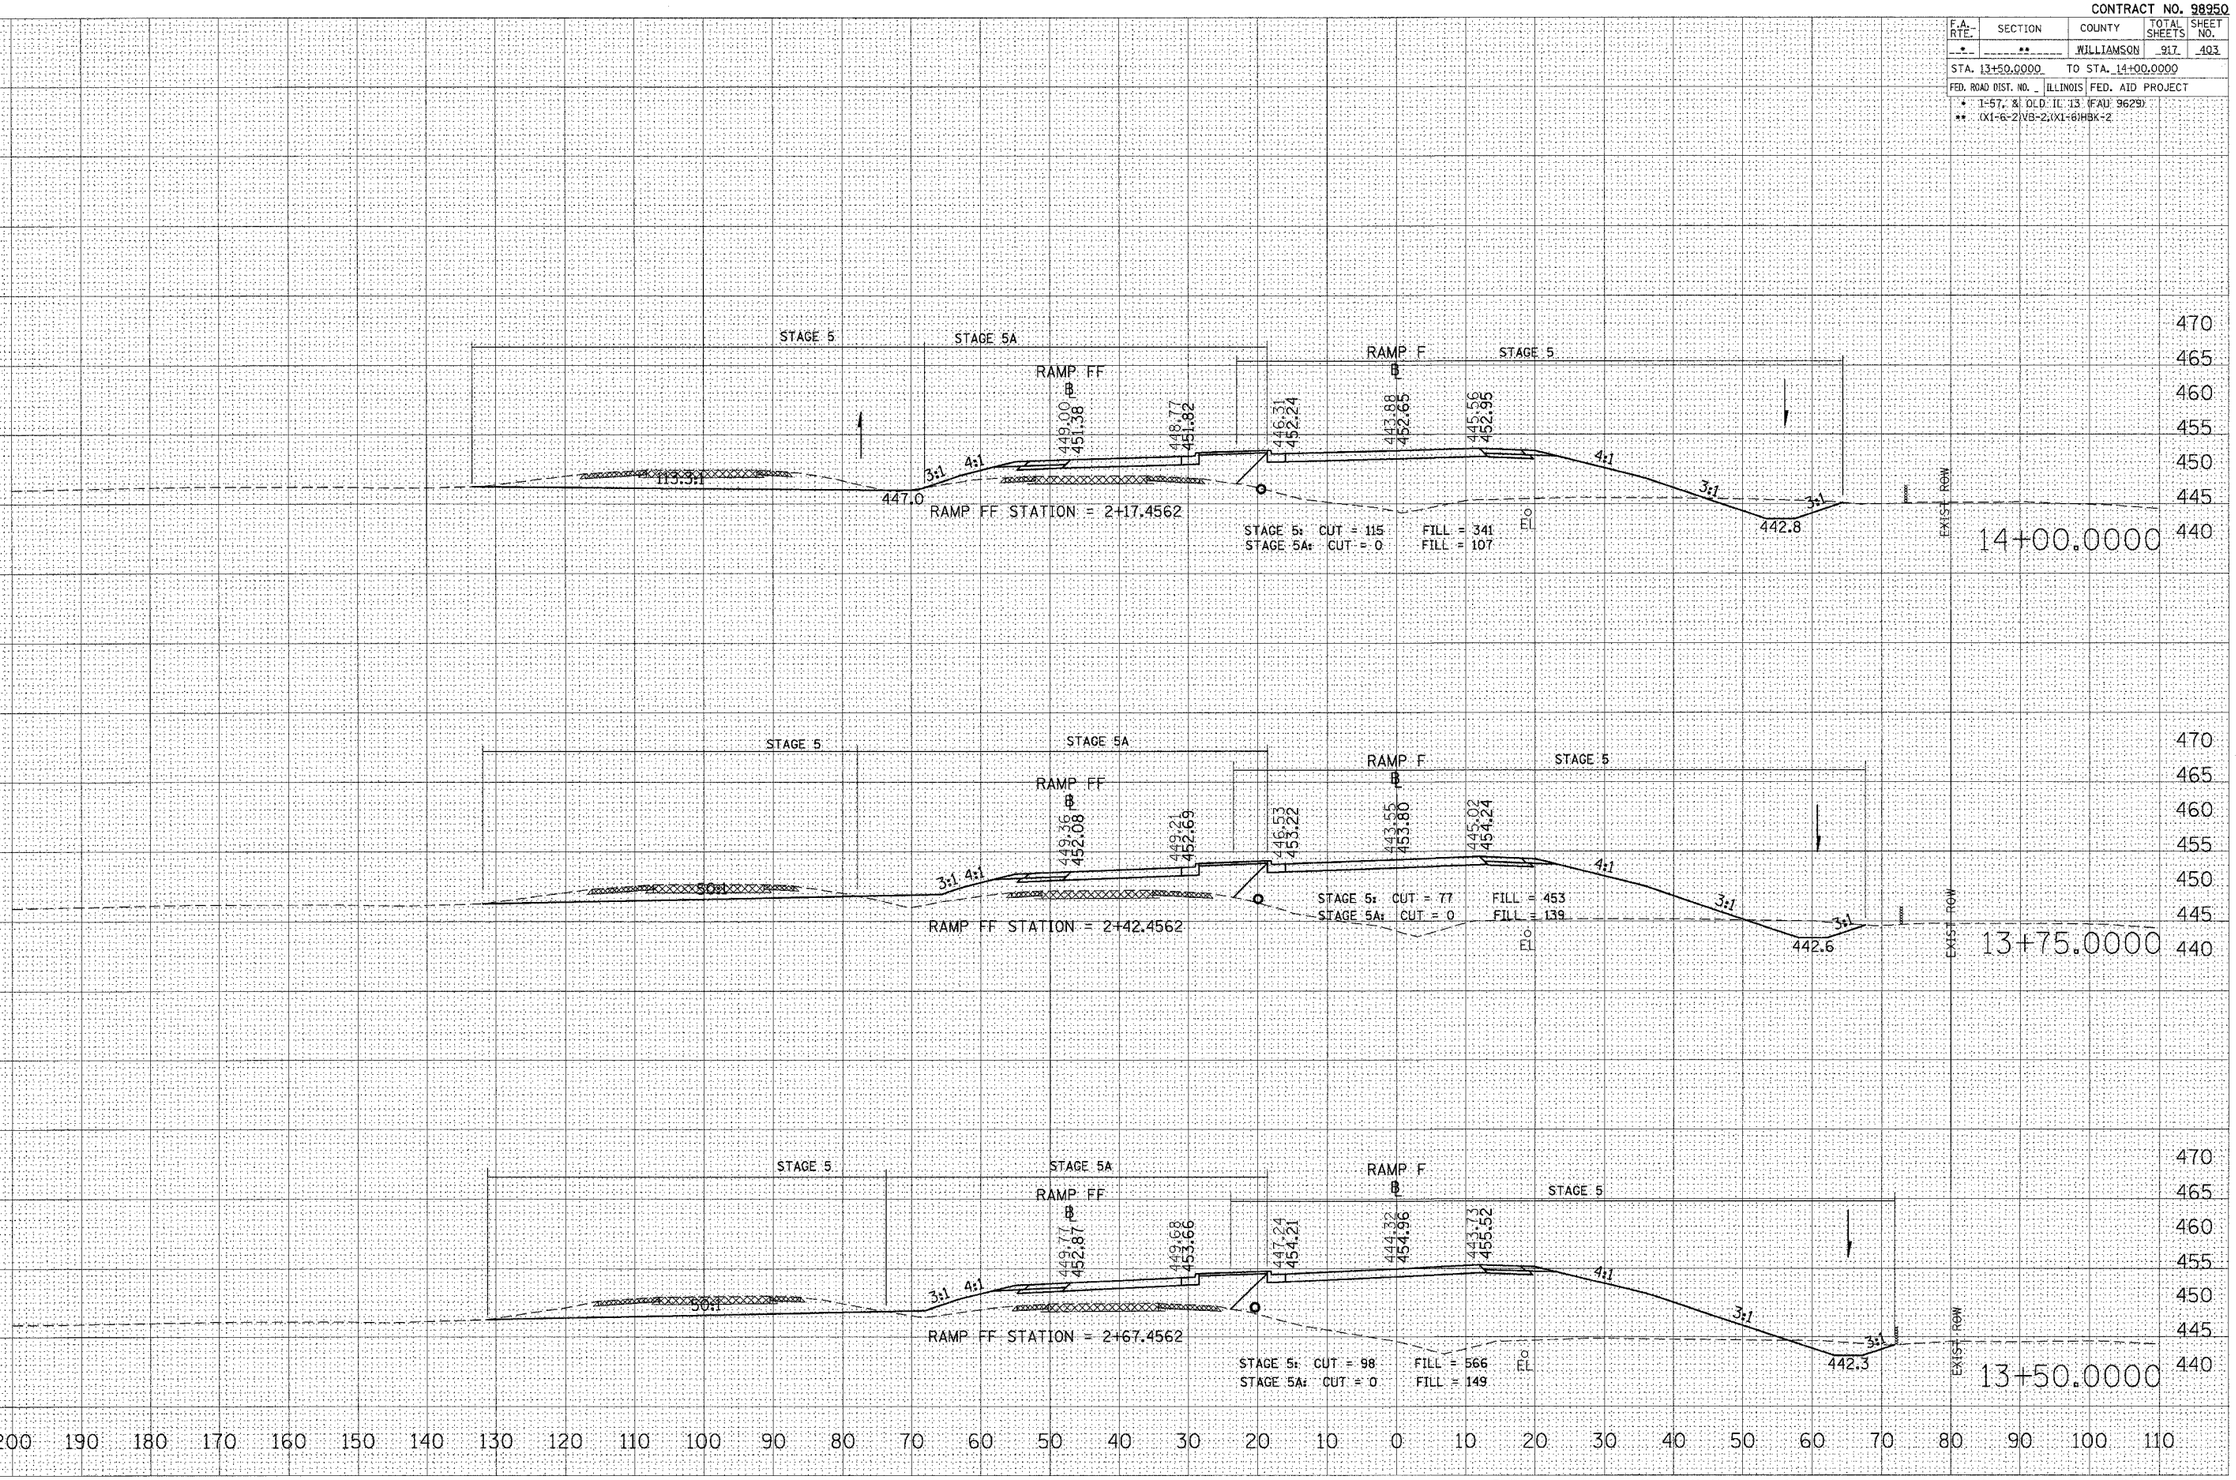

STA 13+50.0000 TO STA 14+00.0000 RAMP F

FINAL SURVEY / ORIGINAL SURVEY

SURVEYED BY / PLOTTED / TEMPLATE / AREAS / AREAS CHECKED

NOTE BOOK / NO.

PLOT DATE = 11/8/2006
FILE NAME = c:\projects\vf982002\old13\xramps\ramp1.dgn
PLOT SCALE = 10.0000 ' / IN.
USER NAME = lefrancoi