CONTRACT NO. 98950

F.A. RTE.	SECTION	COUNTY	TOTAL SHEETS	SHEET NO.
*	* *	WILLIAMSON	917	437
STA.		TO STA.		
FED. ROAD DIST. NO.	ILLINOIS	FED. AID PROJECT		

* I-57, & OLD IL 13 (FAU 9629)
** (X1-6-2)VB-2,(X1-6)HBK-2

PLAN — SURVEYED — DATE; PLOTTED — BY; ALIGNMENT CHECKED; RT. OF WAY CHECKED; CADD FILE NAME; NOTE BOOK; NO.

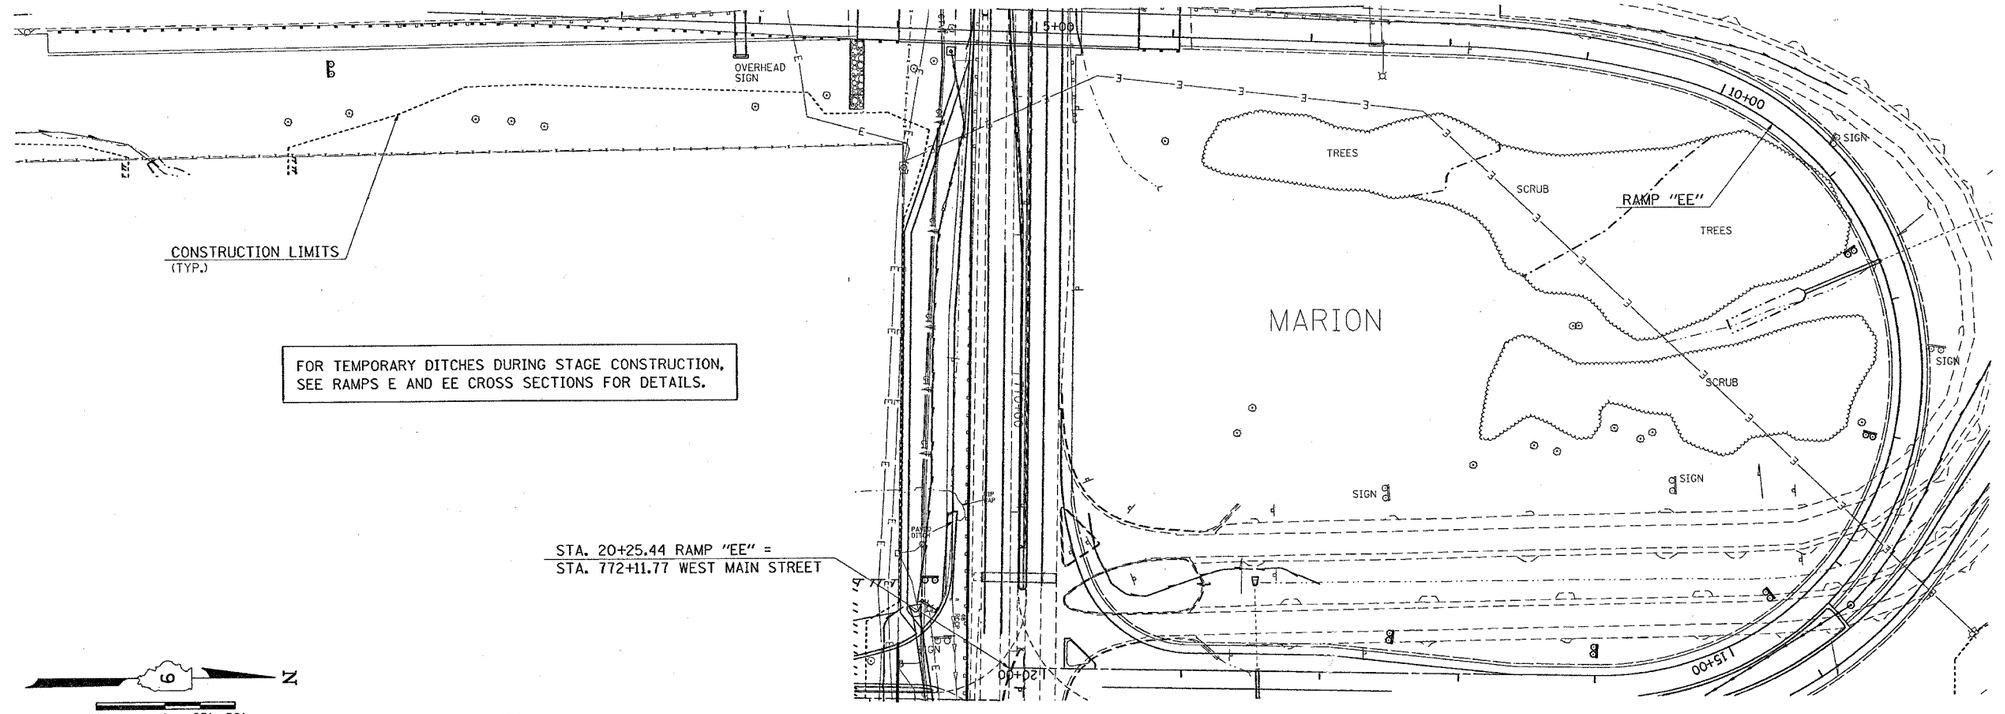

PROFILE — SURVEYED — DATE; PLOTTED — BY; GRADES CHECKED; R.O.W. MONUMENTS; STRUCTURE NOTATIONS OKAYED; NOTE BOOK; NO.

PLOT DATE = 10/24/2006
FILE NAME = c:\projects\d9928202\old13\old13s2.dgn
PLOT SCALE = 50.0000 ' / IN.
USER NAME = headleyn

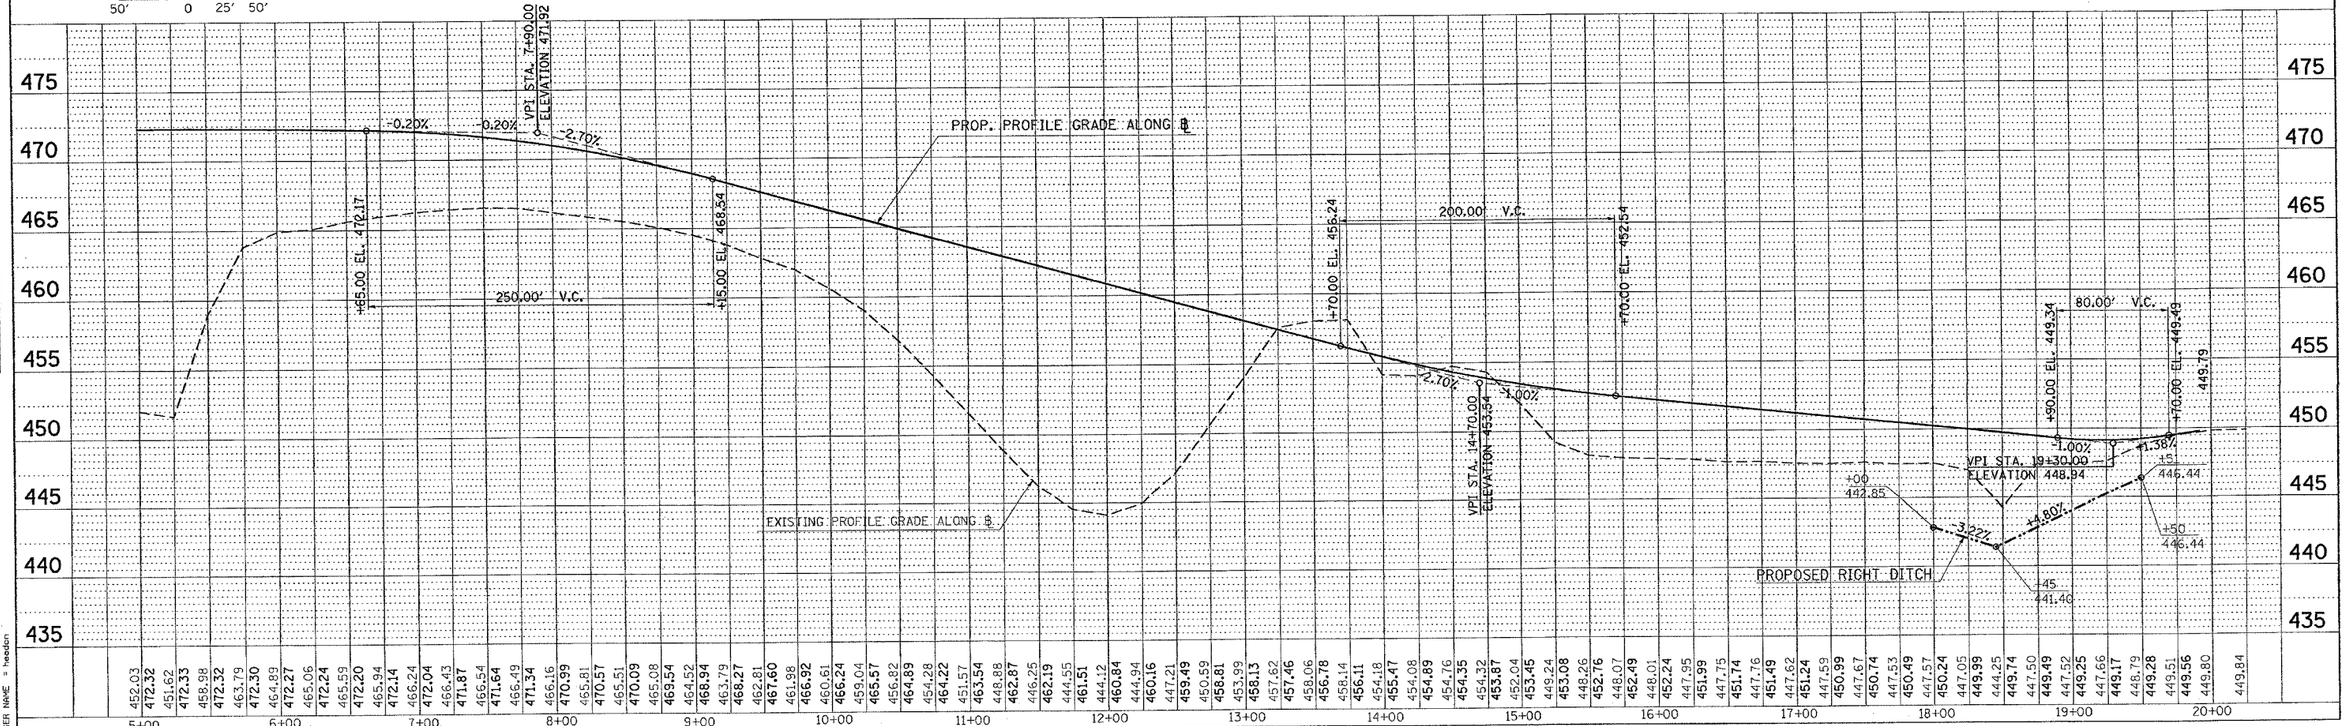

DITCH PROFILE STA. 5+00 TO STA. 20+00 RAMP "EE"