CONTRACT NO. 98950

F.A. RTE.	SECTION	COUNTY	TOTAL SHEETS	SHEET NO.
*	* *	WILLIAMSON	917	440
STA.		TO STA.		
FED. ROAD DIST. NO.	ILLINOIS	FED. AID PROJECT		

* I-57, & OLD IL 13 (FAU 9629)
** (X1-6-2)VB-2,(X1-6)HBK-2

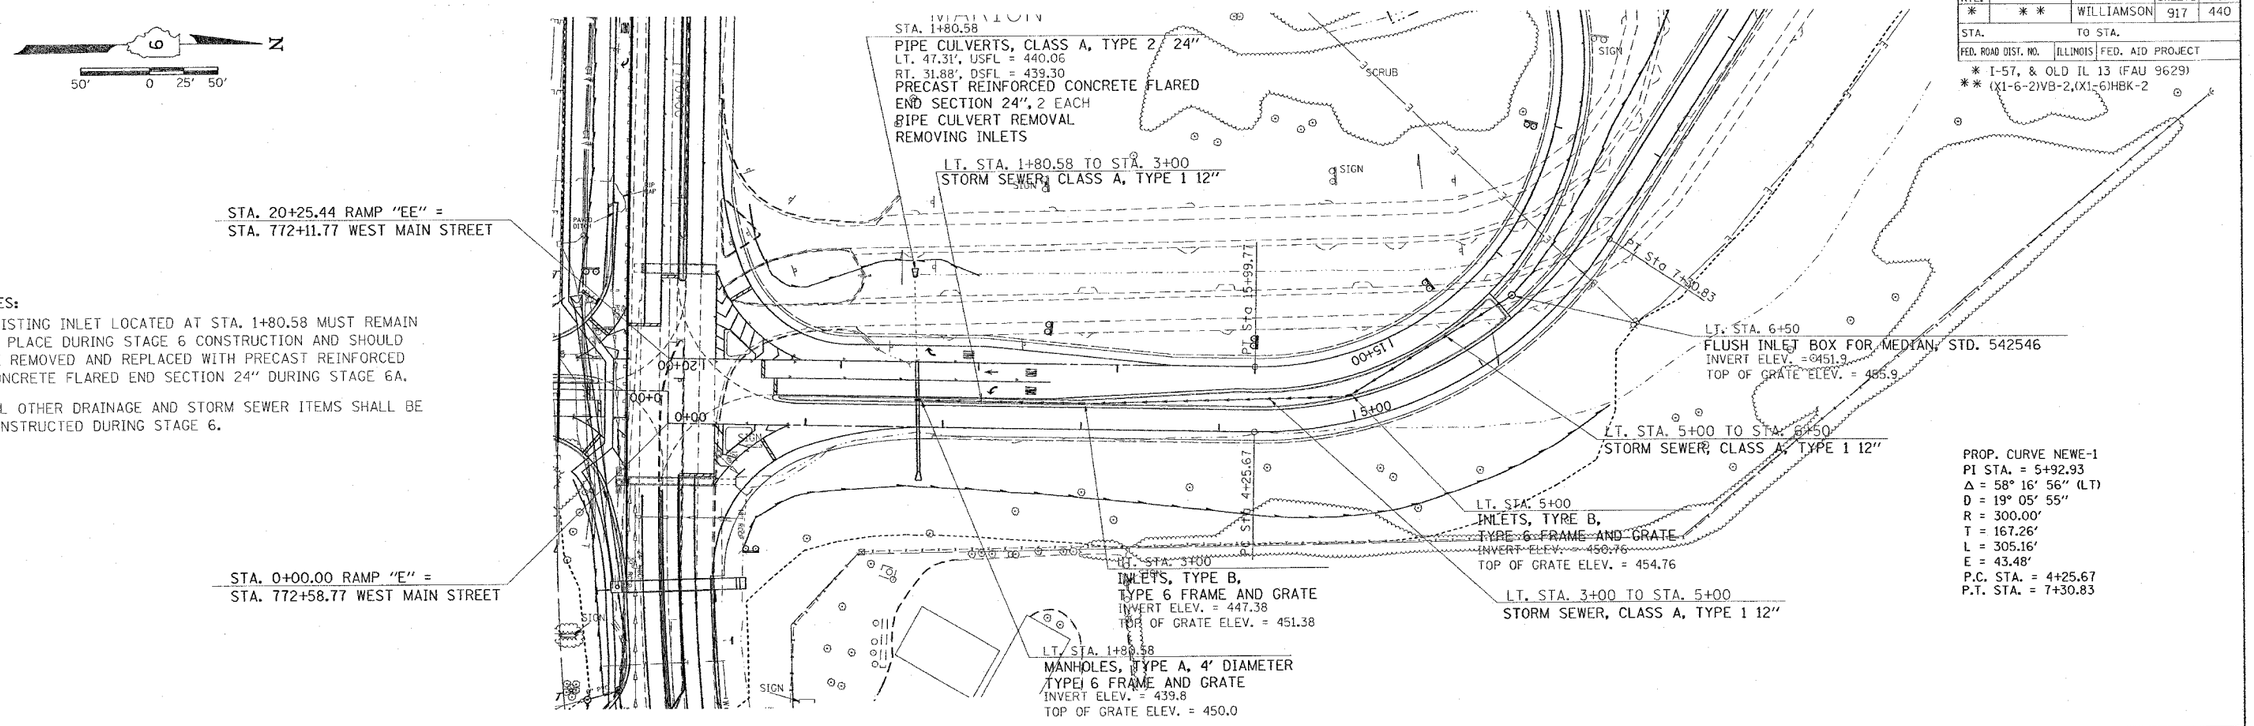

MEDIAN STORM SEWER STA. 0+00 TO STA. 10+00 RAMP "E"

PLOT DATE = 12/22/2006
FILE NAME = c:\projects\d902802\old13\old13p2.dgn
PLOT SCALE = 50.0000 ' / IN.
USER NAME = heedan