CONTRACT NO. 98950

F.A. RTE.	SECTION	COUNTY	TOTAL SHEETS	SHEET NO.
*	**	WILLIAMSON	917	441
STA. +50.0000		TO STA. 1+00.0000		
FED. ROAD DIST. NO.	ILLINOIS	FED. AID PROJECT		

* I-57, & OLD IL 13 (FAU 9629)
** (X1-6-2)VB-2,(X1-6)HBX-2

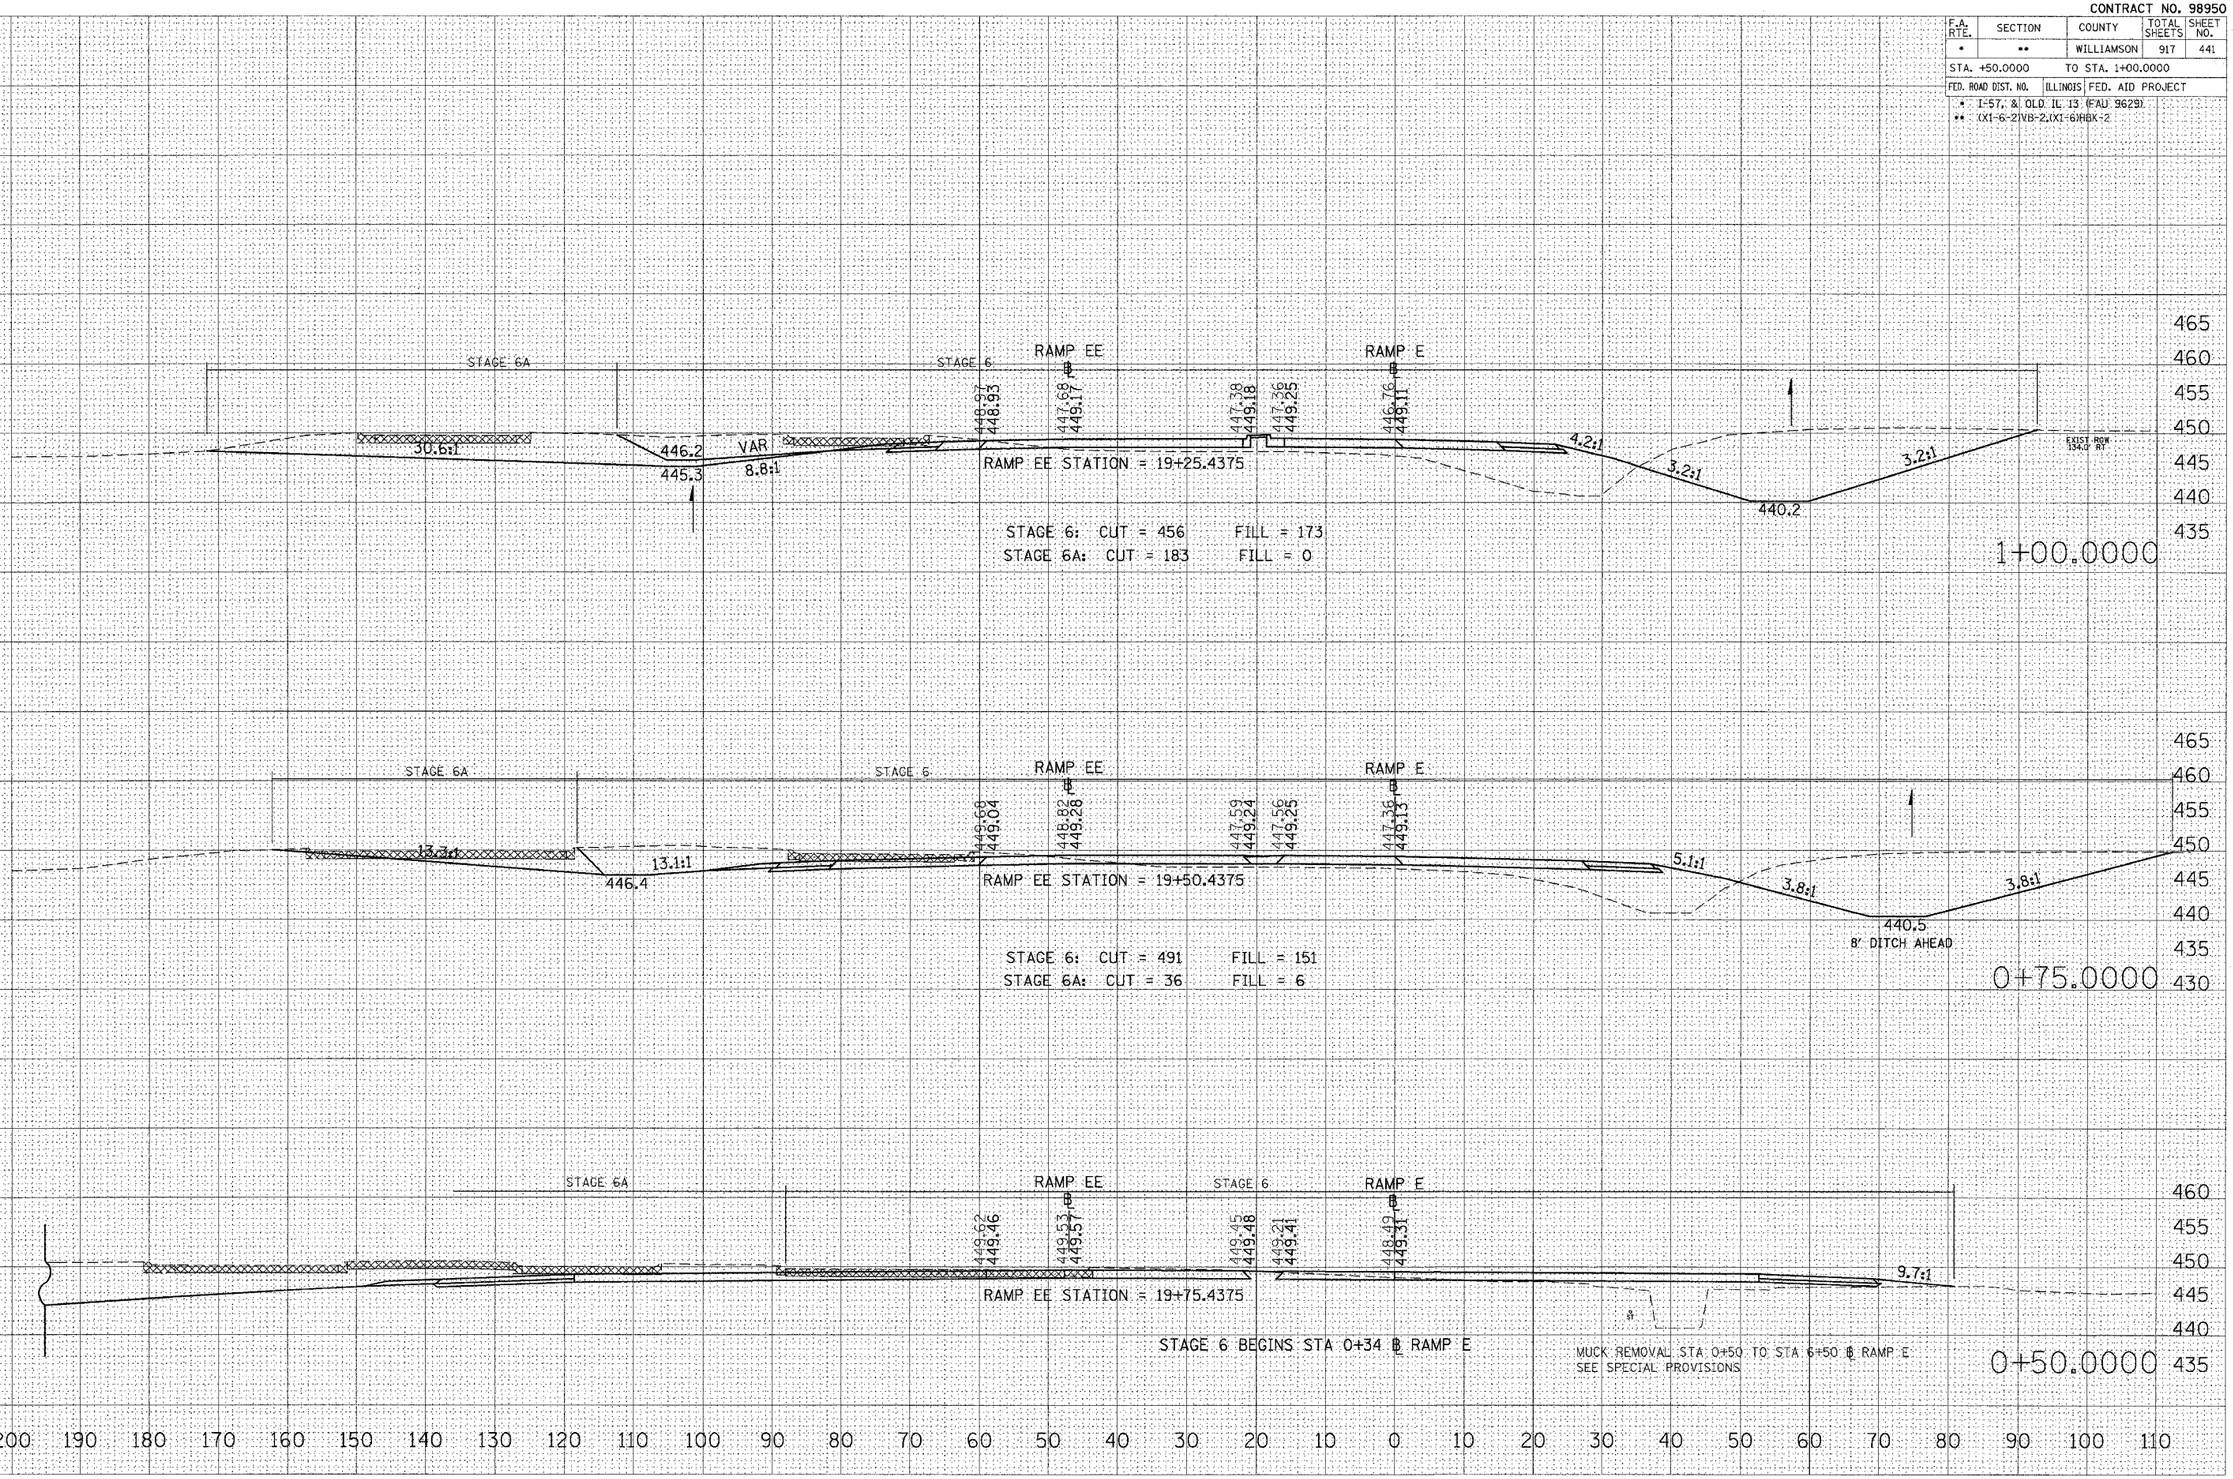

STA 0+50.0000 TO STA 1+00.0000 RAMP E

FINAL SURVEY / ORIGINAL SURVEY
NOTE BOOK
NO.
SURVEYED / PLOTTED / TEMPLATE / AREAS / AREAS CHECKED
BY
DATE

PLOT DATE = 10/26/2006
FILE NAME = d:\projects\d982802\old13\xsroam\pwerem.
COLOR SCHEME = BLACK
PLOT SCALE = 1 IN. / IN.
USER NAME = bwheeler