CONTRACT NO. 98950

F.A. RTE.	SECTION	COUNTY	TOTAL SHEETS	SHEET NO.
•	••	WILLIAMSON	917	446

STA. 4+00.0000 TO STA. 4+50.0000

FED. ROAD DIST. NO. | ILLINOIS | FED. AID PROJECT

• I-57, & OLD IL 13 (FAU 9629)
•• (X1-6-2)NB-2,(X1-6)RBX-2

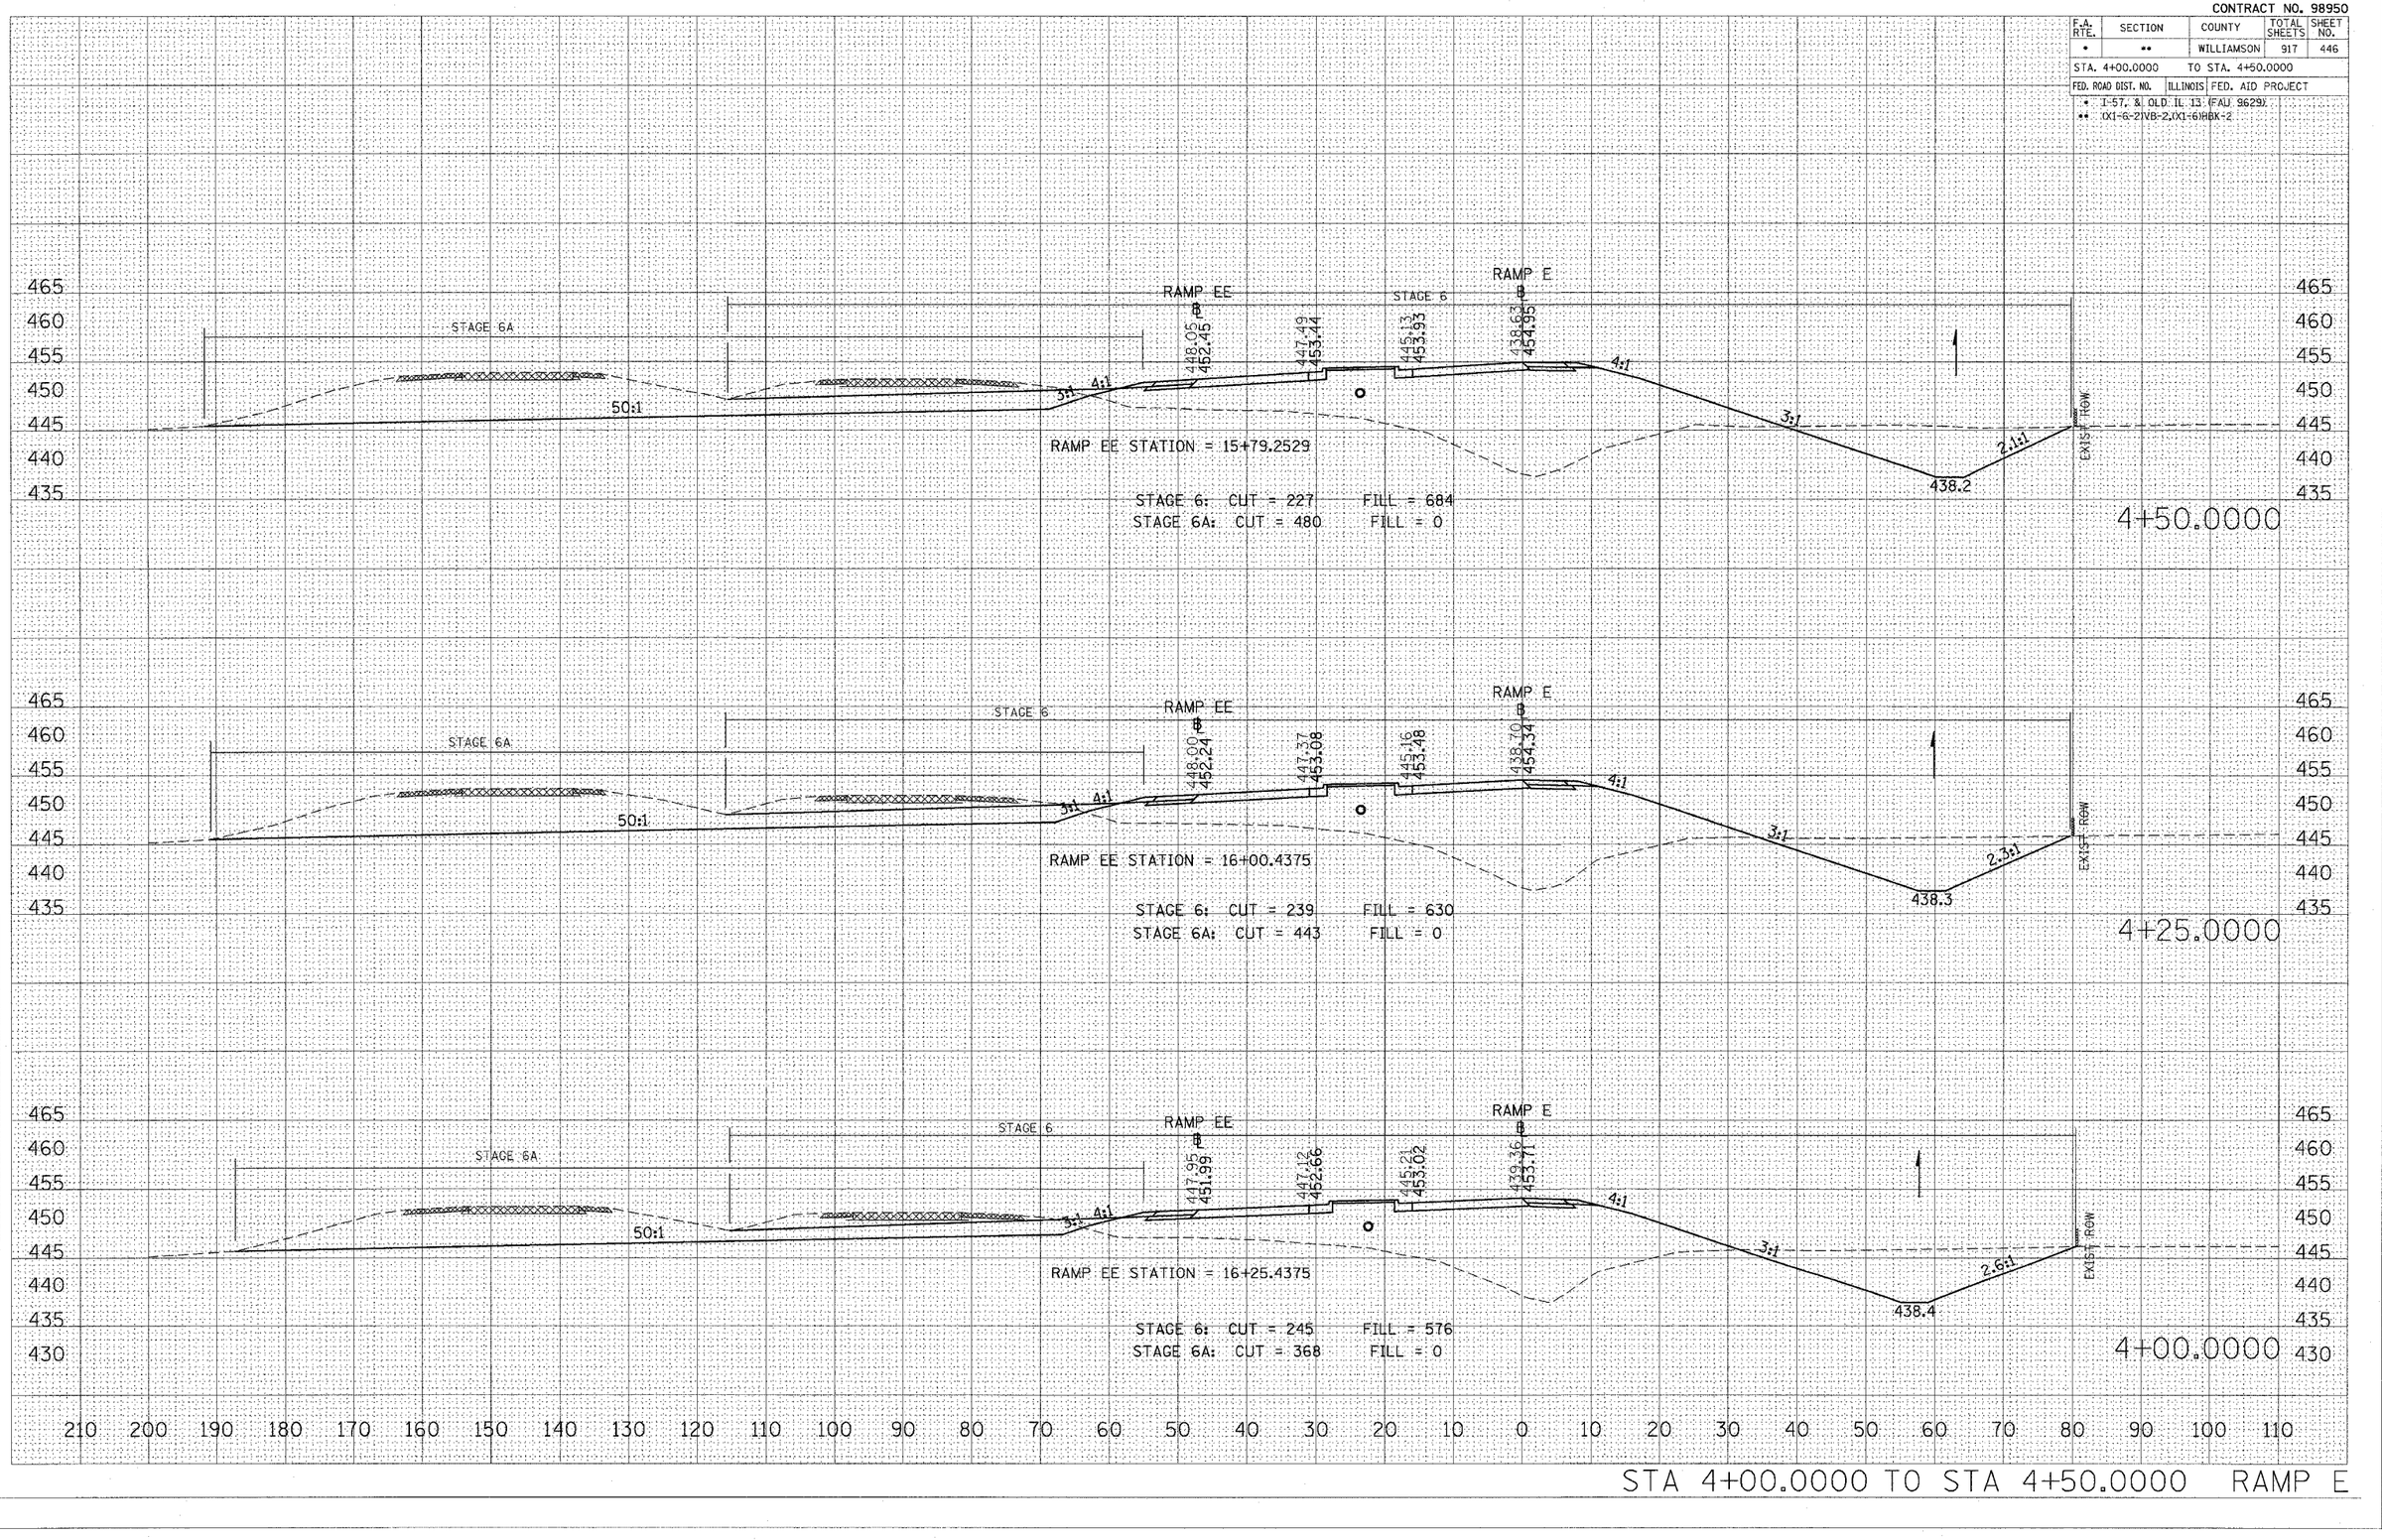

STA 4+00.0000 TO STA 4+50.0000 RAMP E

FINAL SURVEY — NOTE BOOK — NO. — SURVEYED — PLOTTED — TEMPLATE — AREAS — AREAS CHECKED — BY — DATE

ORIGINAL SURVEY — NOTE BOOK — NO. — SURVEYED — PLOTTED — TEMPLATE — AREAS — AREAS CHECKED — BY — DATE

PLOT DATE = 10/26/2006
FILE NAME = s:\projects\d98280\old13\xr-ramp-e.dgn
PLOT SCALE = 10.0000 '/ IN.
USER NAME = bwonderly