CONTRACT NO. 98950

F.A. RTE.	SECTION	COUNTY	TOTAL SHEETS	SHEET NO.
*	**	WILLIAMSON	917	451
STA. 7+75.0000		TO STA. 8+25.0000		
FED. ROAD DIST. NO.		ILLINOIS	FED. AID PROJECT	

* I-57, & OLD IL 13 (FAU 9629)
** (X1-6-2)VB-2,(X1-6)HBK-2

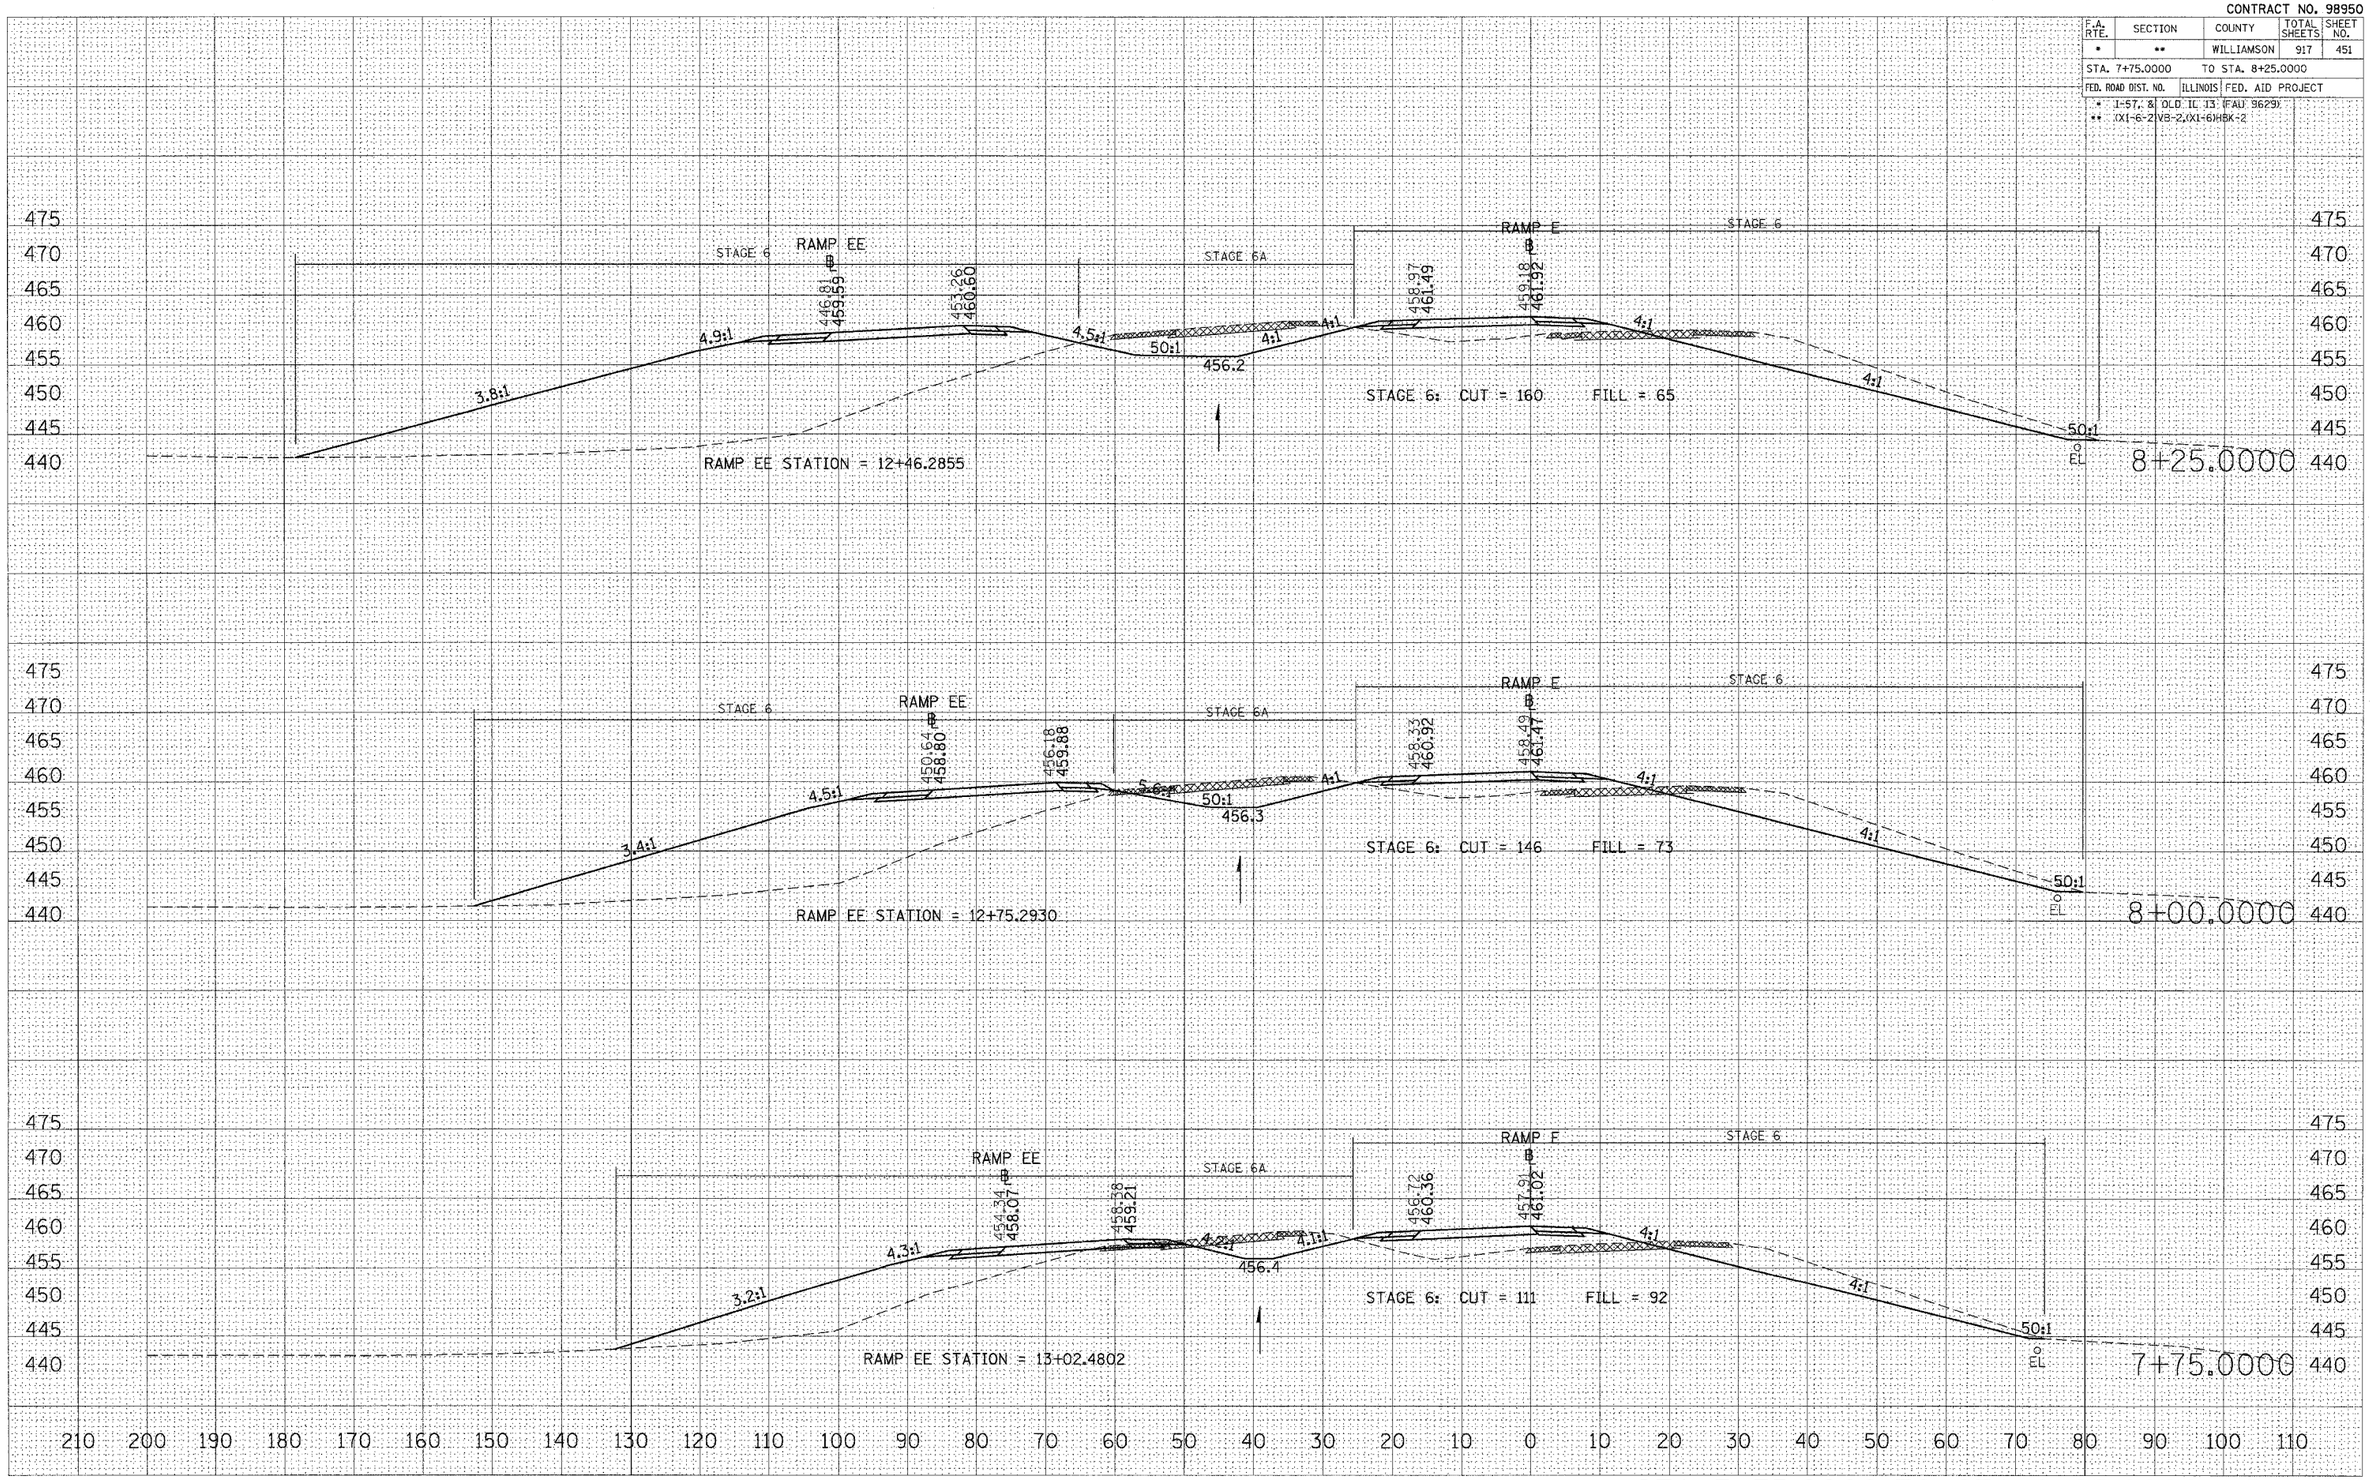

STA 7+75.0000 TO STA 8+25.0000 RAMP E

FINAL SURVEY | ORIGINAL SURVEY
SURVEYED / ADDED
NOTE BOOK / TEMPLATE
AREAS / AREAS CHECKED
NO. / BY / DATE

PLOT DATE = 10/25/2005
FILE NAME = c:\projects\vf982802\cldl3\rampeestage6.dgn
PLOT SCALE = 10.0000 ' / IN.
USER NAME = lavenderbe