CONTRACT NO. 98950

F.A. RTE.	SECTION	COUNTY	TOTAL SHEETS	SHEET NO.
*	**	WILLIAMSON	917	550

STA. 1509+50.0000 TO STA. 1510+50.0000

FED. ROAD DIST. NO. | ILLINOIS | FED. AID PROJECT

* I-57, & OLD IL 13 (FAU 9629).
** (X1-6-2)VB-2,(X1-6)HBK-2

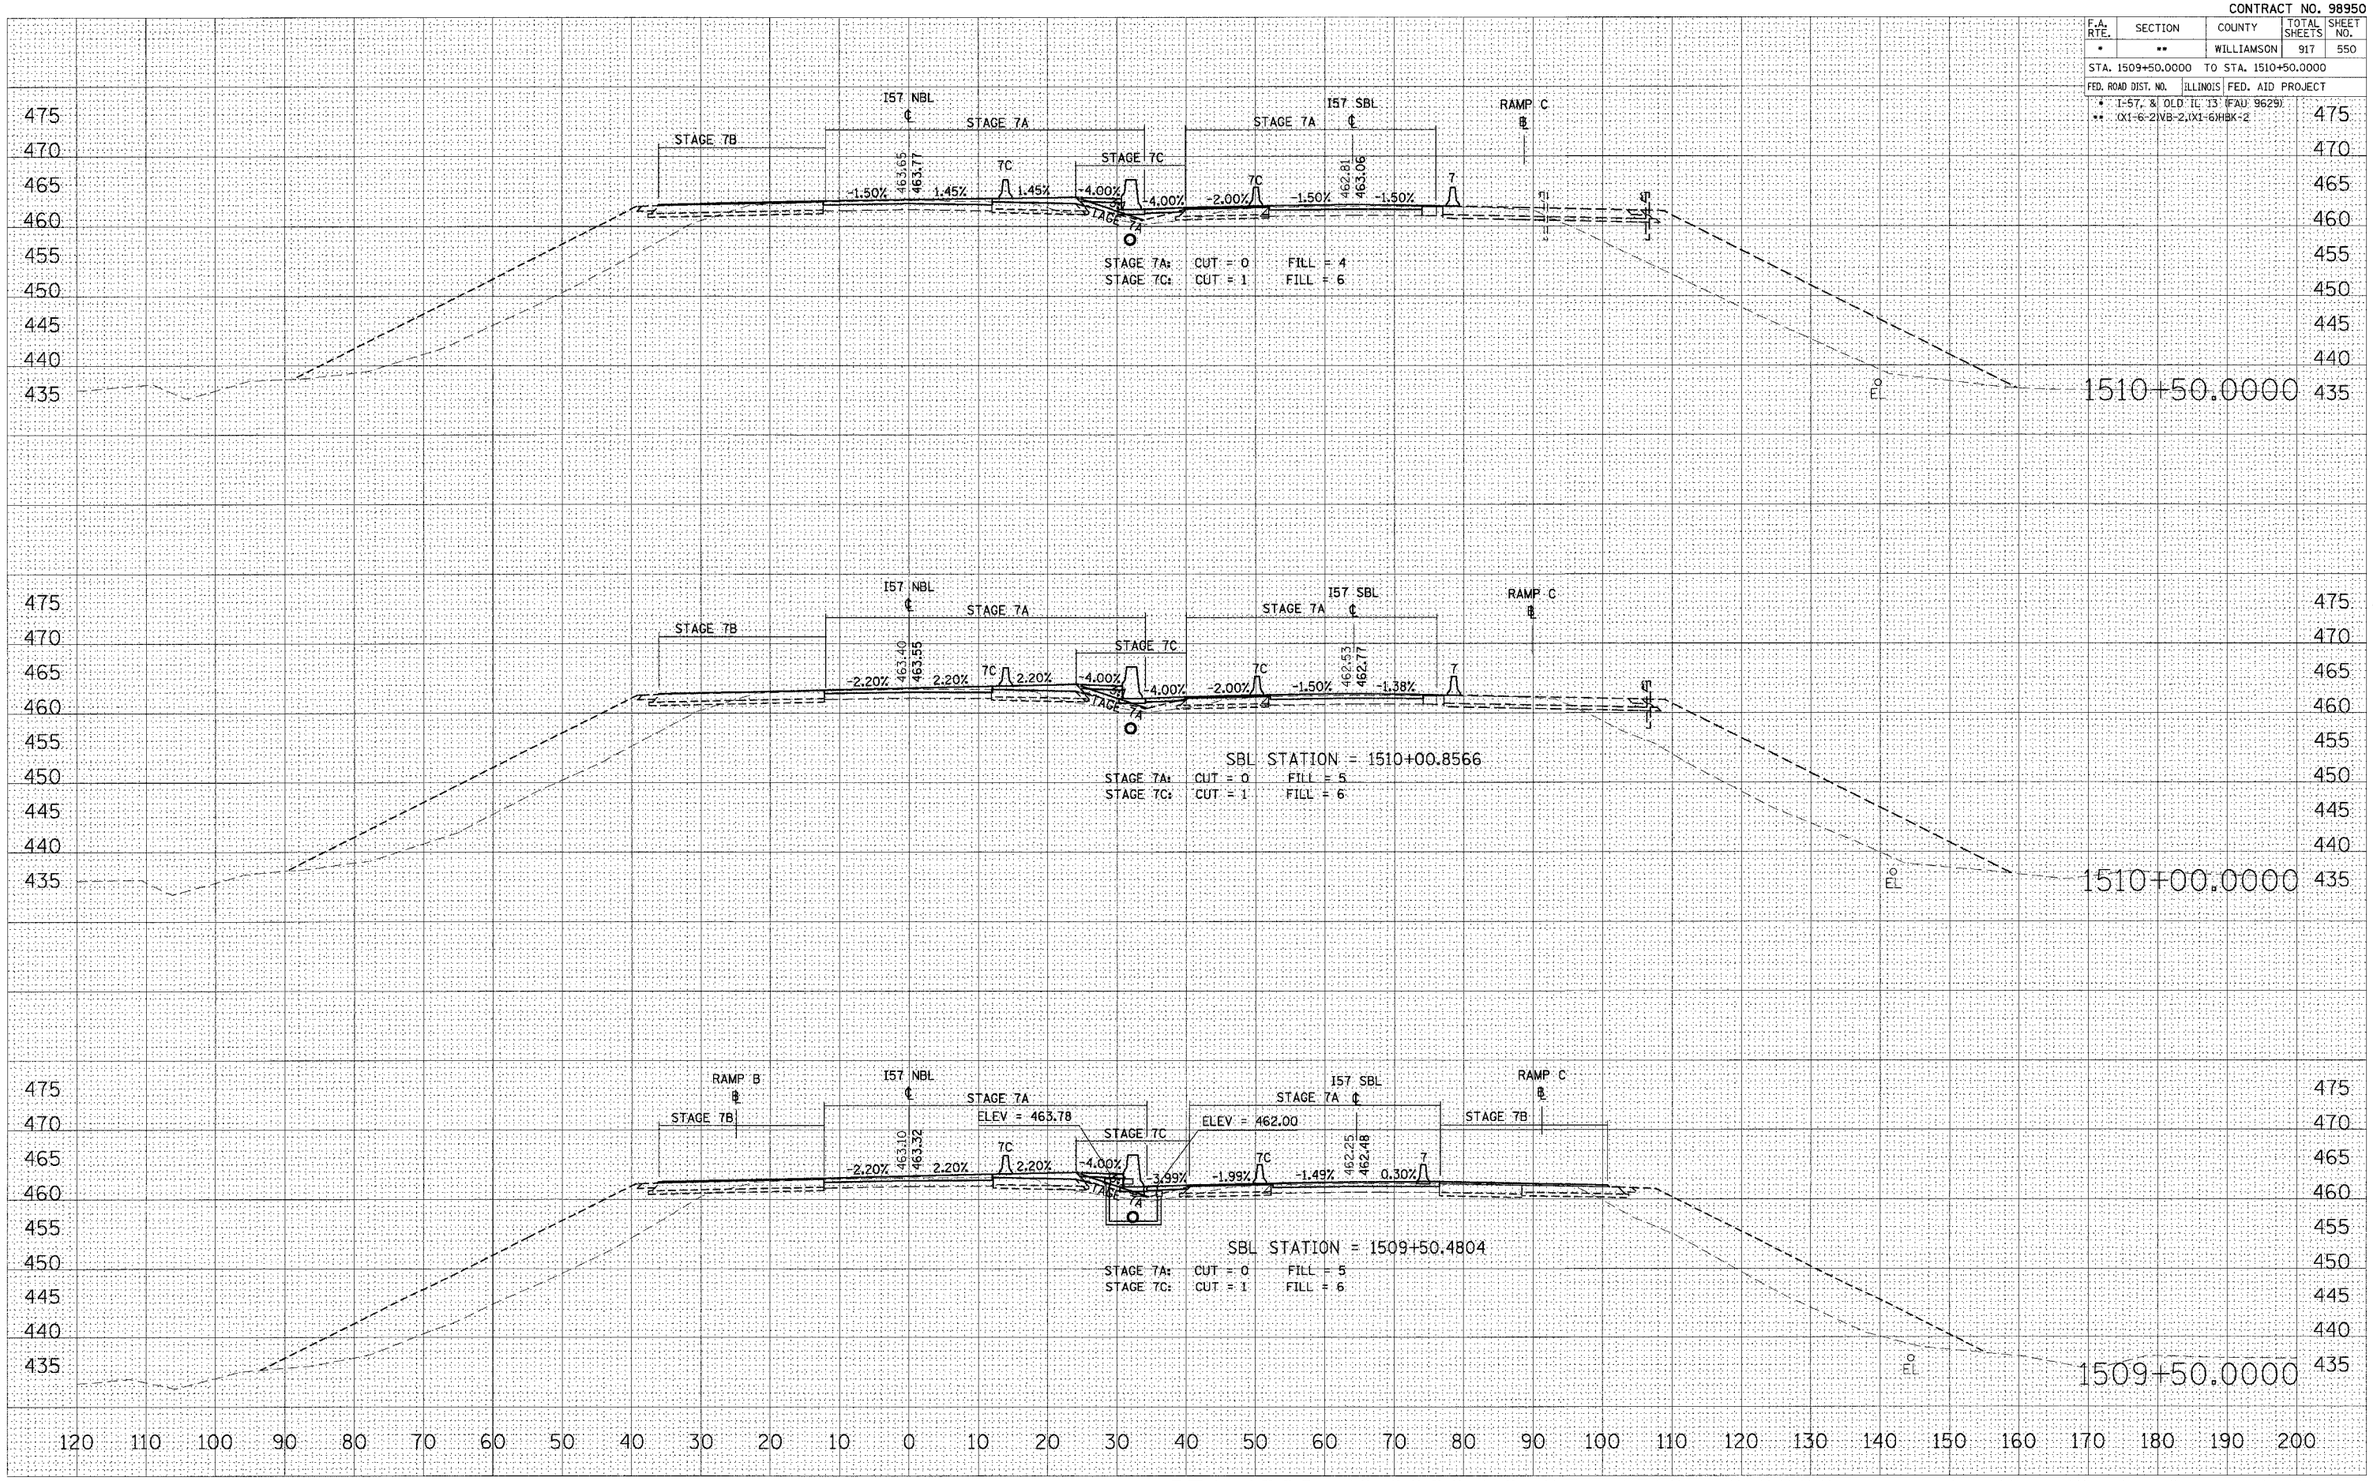

STA 1509+50.0000 TO STA 1510+50.0000 I57 NBL STAGE 7, 7A, 7B & 7C

FINAL SURVEY		BY	DATE
NOTE BOOK	SURVEYED		
	PLOTTED		
	TEMPLATE		
	AREAS		
NO.	AREAS CHECKED		

ORIGINAL SURVEY		BY	DATE
	SURVEYED		
	PLOTTED		
	TEMPLATE		
	AREAS		
NO.	AREAS CHECKED		

PLOT DATE = 12/13/2006
FILE NAME = c:\pro_jects\98280\old\57nbl07.dgn
PLOT SCALE = 10.0000 ' / IN.
USER NAME = leffersdcl