CONTRACT NO. 98950

F.A. RTE.	SECTION	COUNTY	TOTAL SHEETS	SHEET NO.
*	**	WILLIAMSON	917	485

STA. 1515+00.0000 TO STA. 1516+00.0000

FED. ROAD DIST. NO. | ILLINOIS | FED. AID PROJECT

* I-57, & OLD IL 13 (FAU 9629)

** (X1-6-2)VB-2,(X1-6)HBK-2

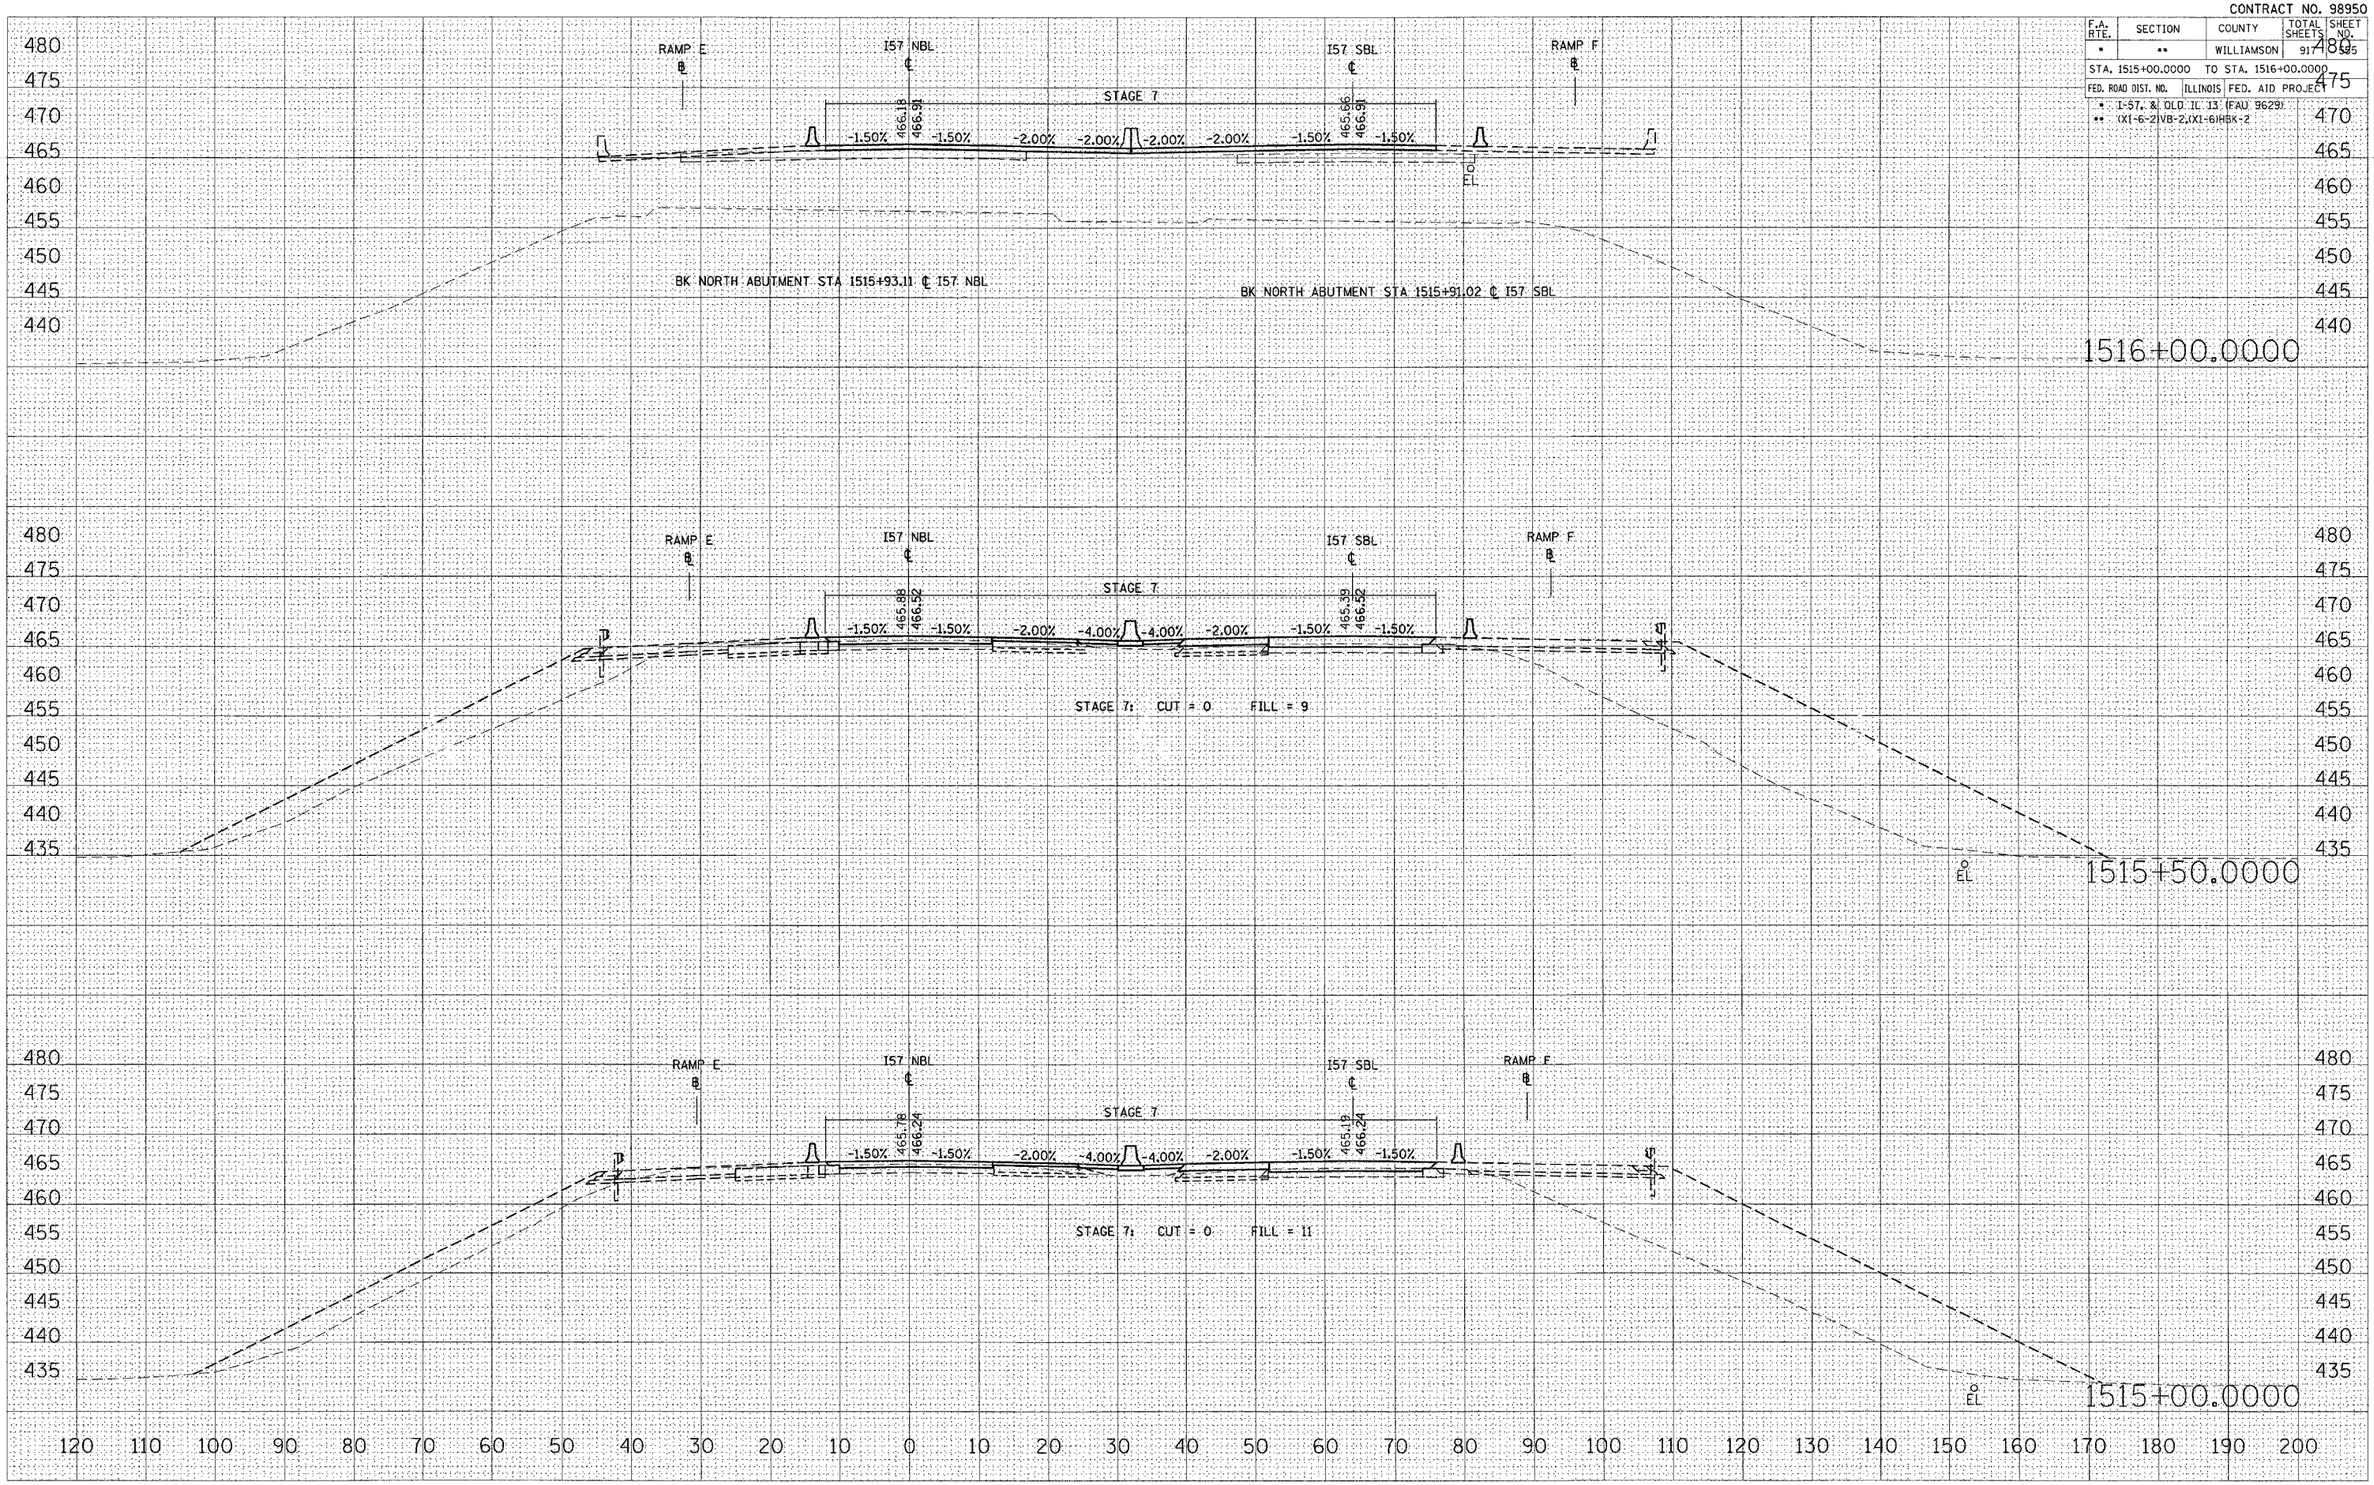

STA 1515+00.0000 TO STA 1516+00.0000 I57 NBL STAGE 7, 7A, 7B & 7C

FINAL SURVEY — SURVEYED, PLOTTED, TEMPLATE AREAS, AREAS CHECKED — NOTE BOOK — NO. — BY — DATE

ORIGINAL SURVEY — SURVEYED, PLOTTED, TEMPLATE AREAS, AREAS CHECKED — NOTE BOOK — NO. — BY — DATE

PLOT DATE = 10/29/2006
FILE NAME = c:\projects\vp982002\old13\xs57stage7@chapin.dgn
FILE SIZE = 1600 x 1200
USER NAME = ivanovar