CONTRACT NO. 98950

F.A. RTE.	SECTION	COUNTY	TOTAL SHEETS	SHEET NO.
*	**	WILLIAMSON	917	556

STA. 1516+50.0000 TO STA. 1517+00.0000

FED. ROAD DIST. NO.	ILLINOIS	FED. AID PROJECT

* I-57, & OLD IL 13 (FAU 9629)
** (X1-6-2)VB-2,(X1-6)HBK-2

FINAL SURVEY NOTE BOOK
NO.
SURVEYED BY
PLOTTED BY
TRACED BY
AREAS
AREAS CHECKED
DATE

ORIGINAL SURVEY
SURVEYED BY
PLOTTED BY
TRACED BY
AREAS
AREAS CHECKED
DATE

PLOT DATE = 10/25/2005
FILE NAME = c:\projects\d920202\dl3\xs57nbl0000.dgn
PLOT SCALE = 10.0000 ' / IN.
USER NAME = levenderbo

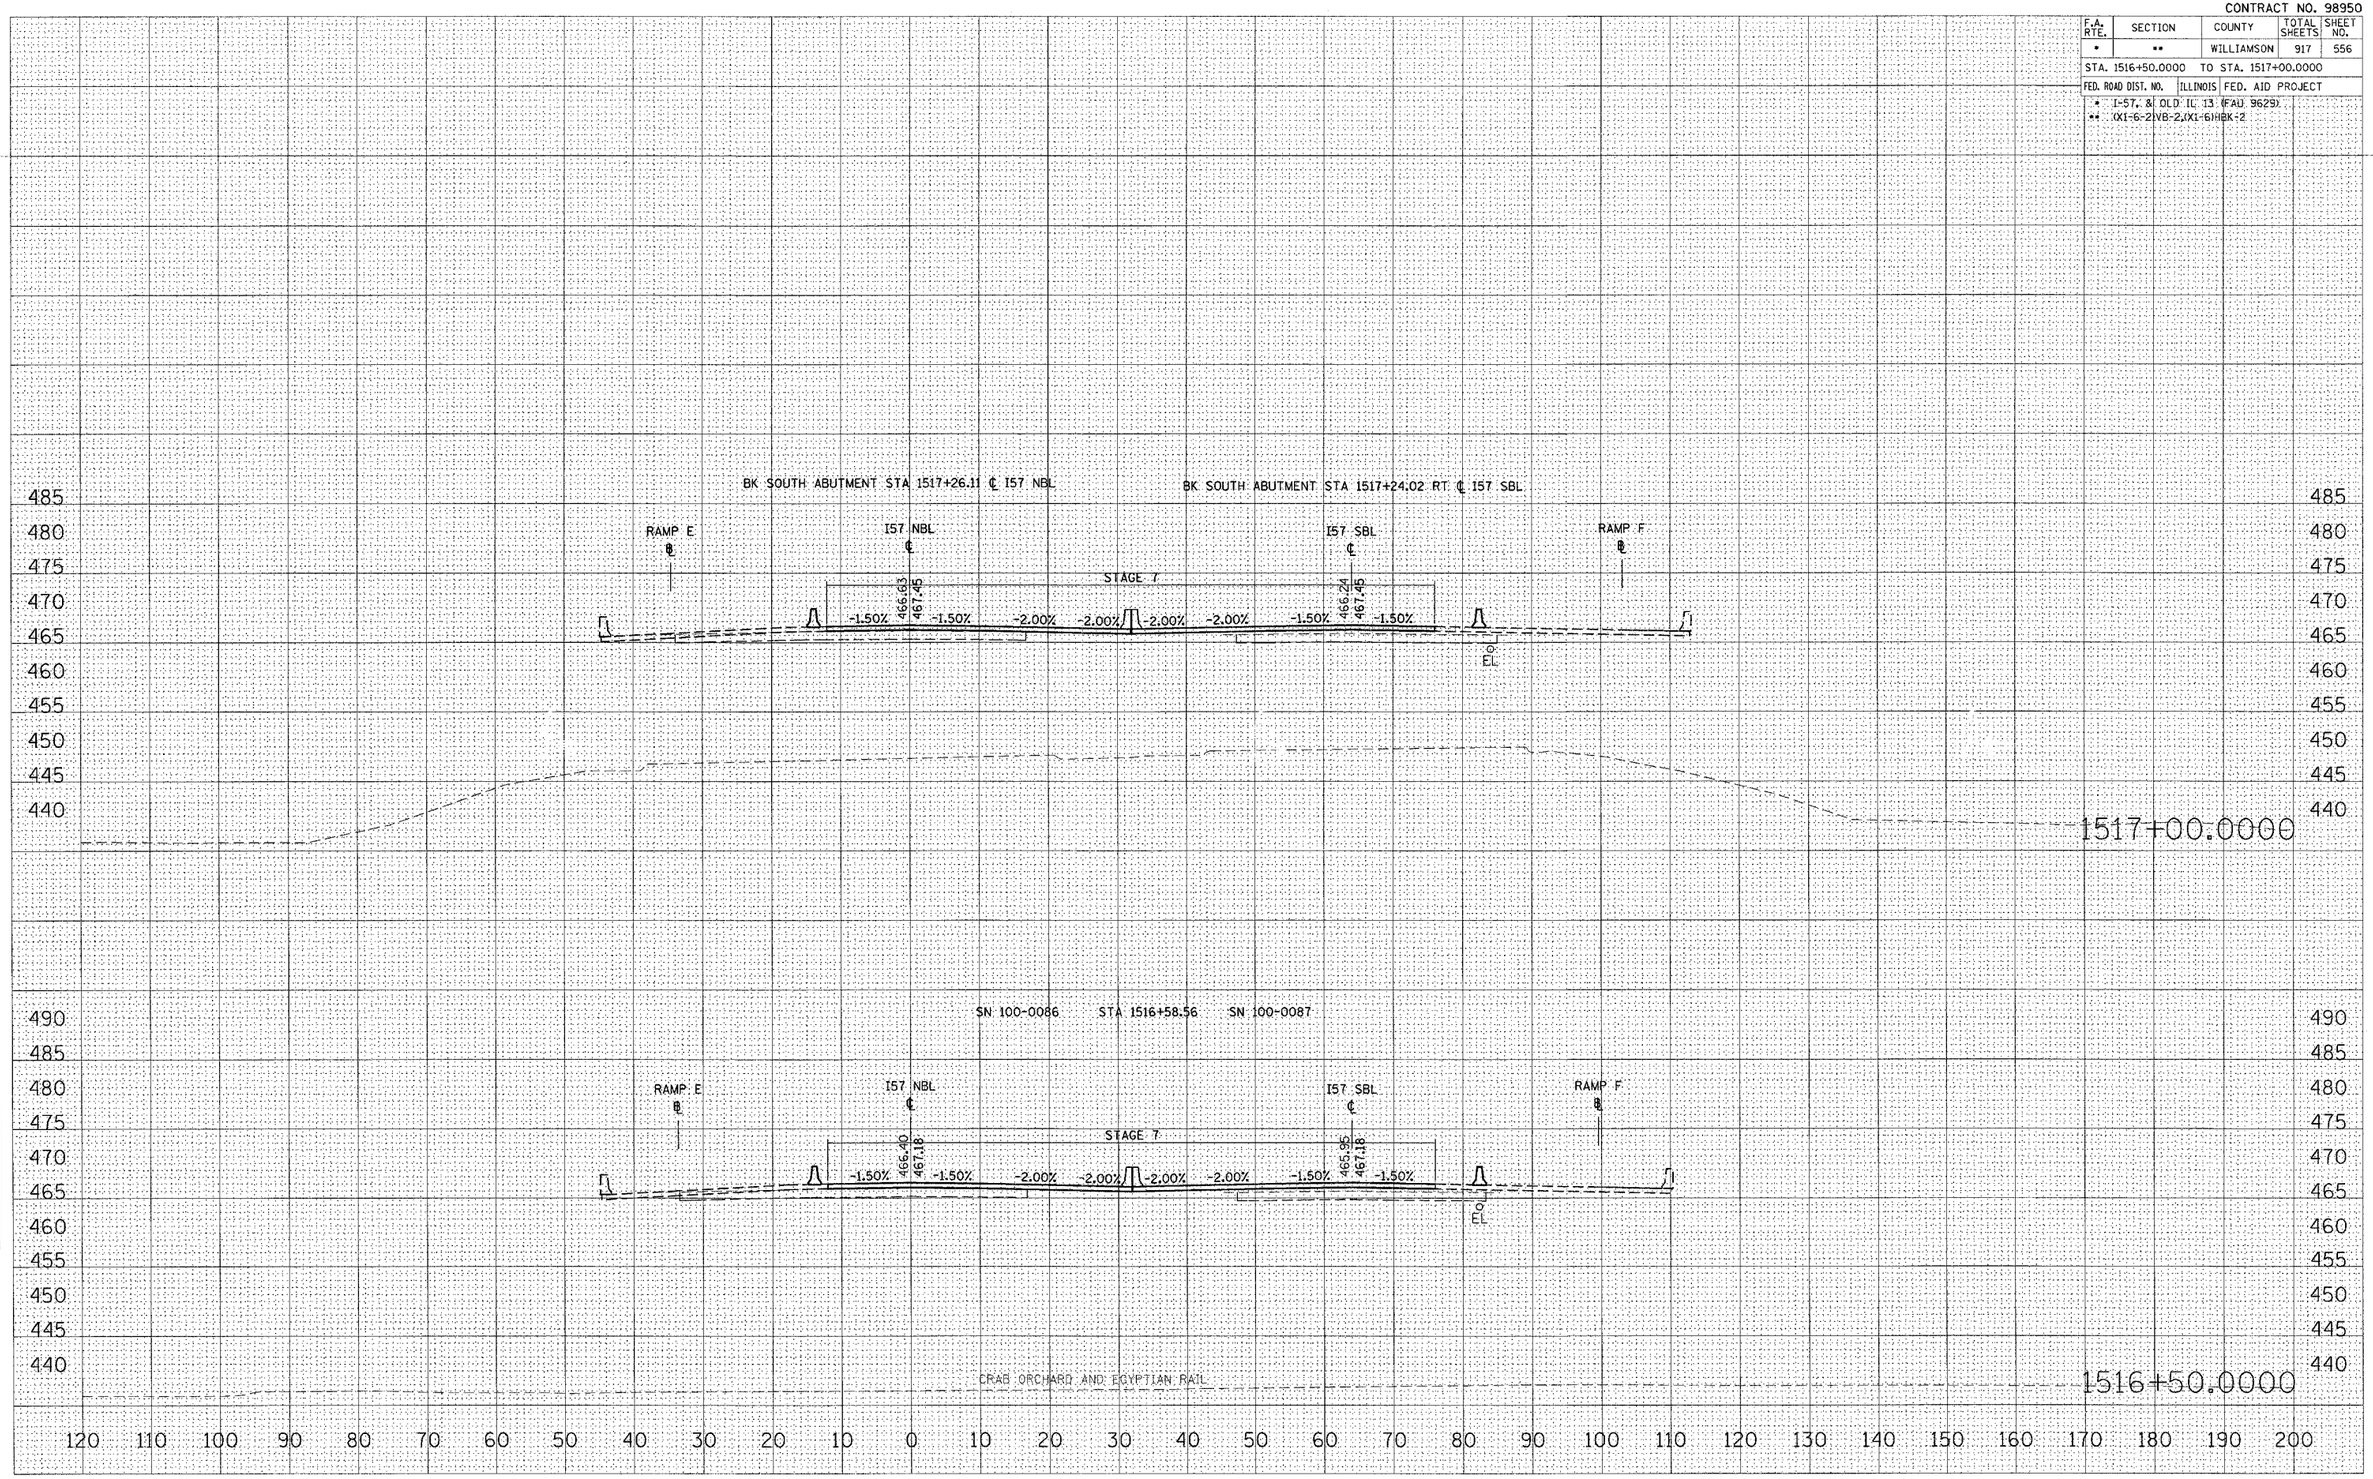

STA 1516+50.0000 TO STA 1517+00.0000 I57 NBL STAGE 7, 7A, 7B & 7C