CONTRACT NO. 98950

F.A. RTE.	SECTION	COUNTY	TOTAL SHEETS	SHEET NO.
•	••	WILLIAMSON	917	475

STA. 1506+00.0000 TO STA. 1506+93.8216

FED. ROAD DIST. NO. | ILLINOIS | FED. AID PROJECT

• I-57, & OLD IL 13 (FAU 9629)
•• (XI-6-2)VB-2,(XI-6)HBK-2

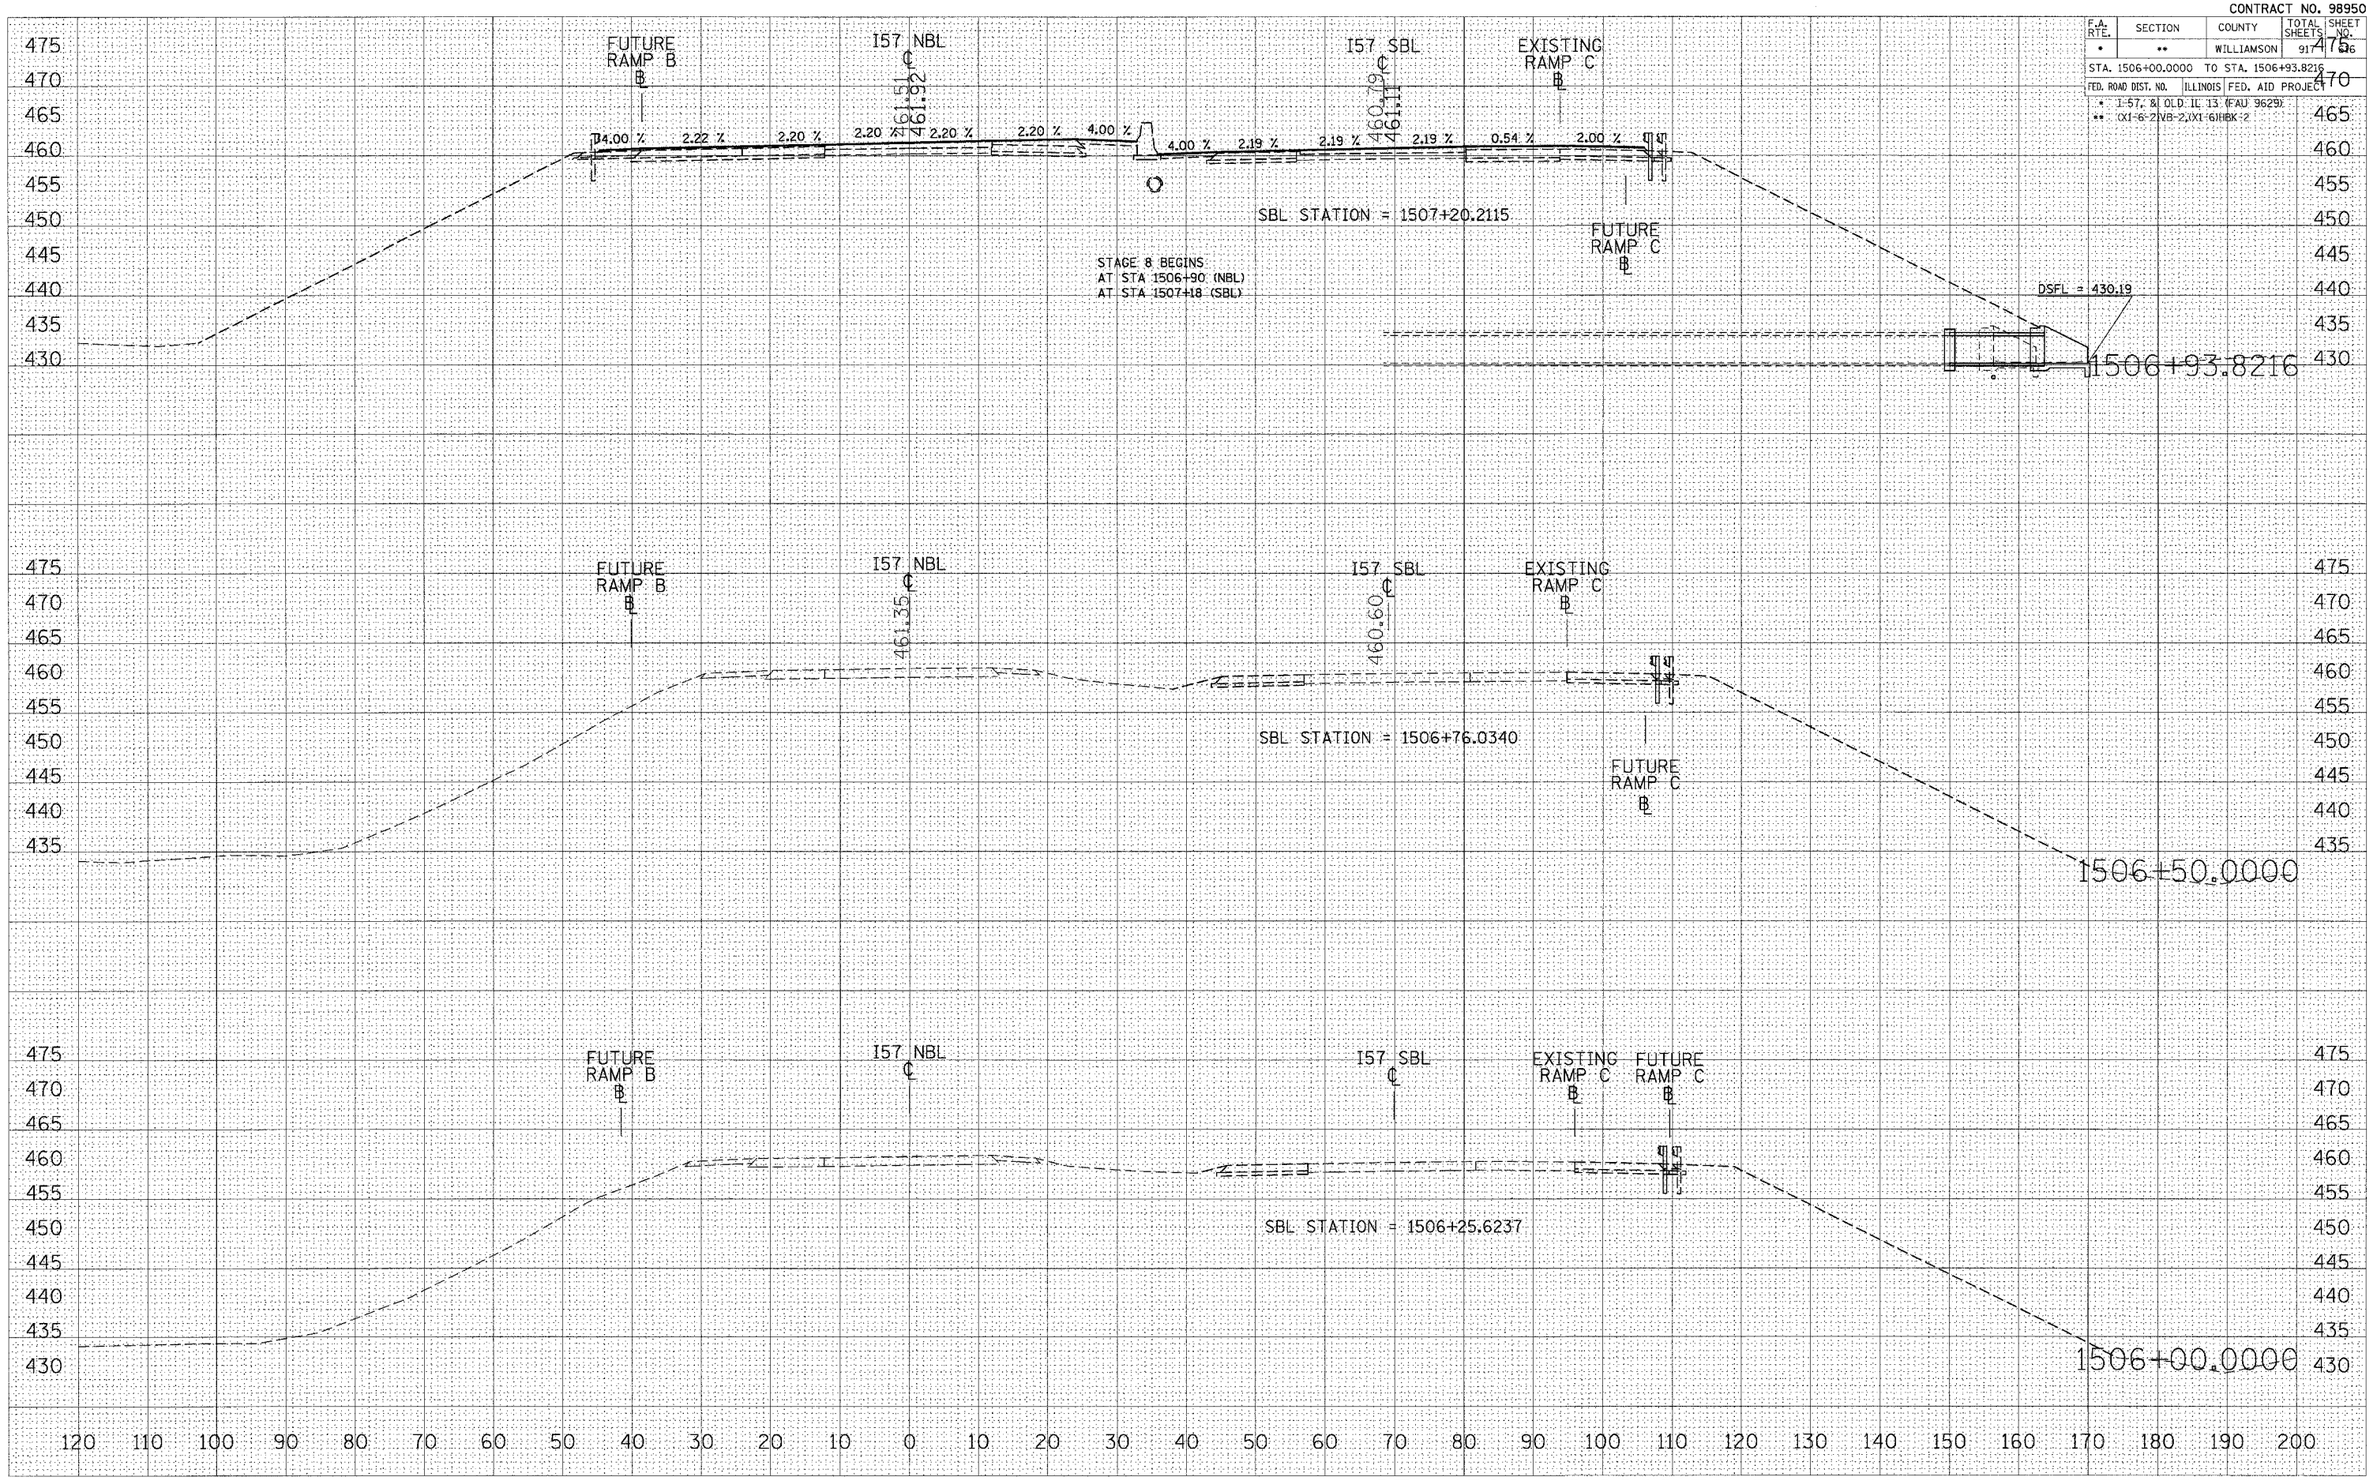

STA 1506+00.0000 TO STA 1506+93.8216 I57 NBL STAGE 8

FINAL SURVEY — NOTE BOOK VOL. — SURVEYED — PLOTTED — CHECKED — AREAS — AREAS CHECKED — BY — DATE

ORIGINAL SURVEY — SURVEYED — PLOTTED — CHECKED — AREAS — AREAS CHECKED — NO. — BY — DATE

PLOT DATE = 10/25/2005
FILE NAME = c:\pw_work\d982882\old3\xrs57nbl98950
PLOT SCALE = 10.0000 ' / IN.
USER NAME = isvendenbo