CONTRACT NO. 98950

F.A. RTE.	SECTION	COUNTY	TOTAL SHEETS	SHEET NO.
*	**	WILLIAMSON	917	479

STA. 1509+50.0000 TO STA. 1510+50.0000

FED. ROAD DIST. NO.	ILLINOIS	FED. AID PROJECT

* I-57, & OLD IL 13 (FAU 9629)
** (X1-6-2)VB-2,(X1-6)HBX-2

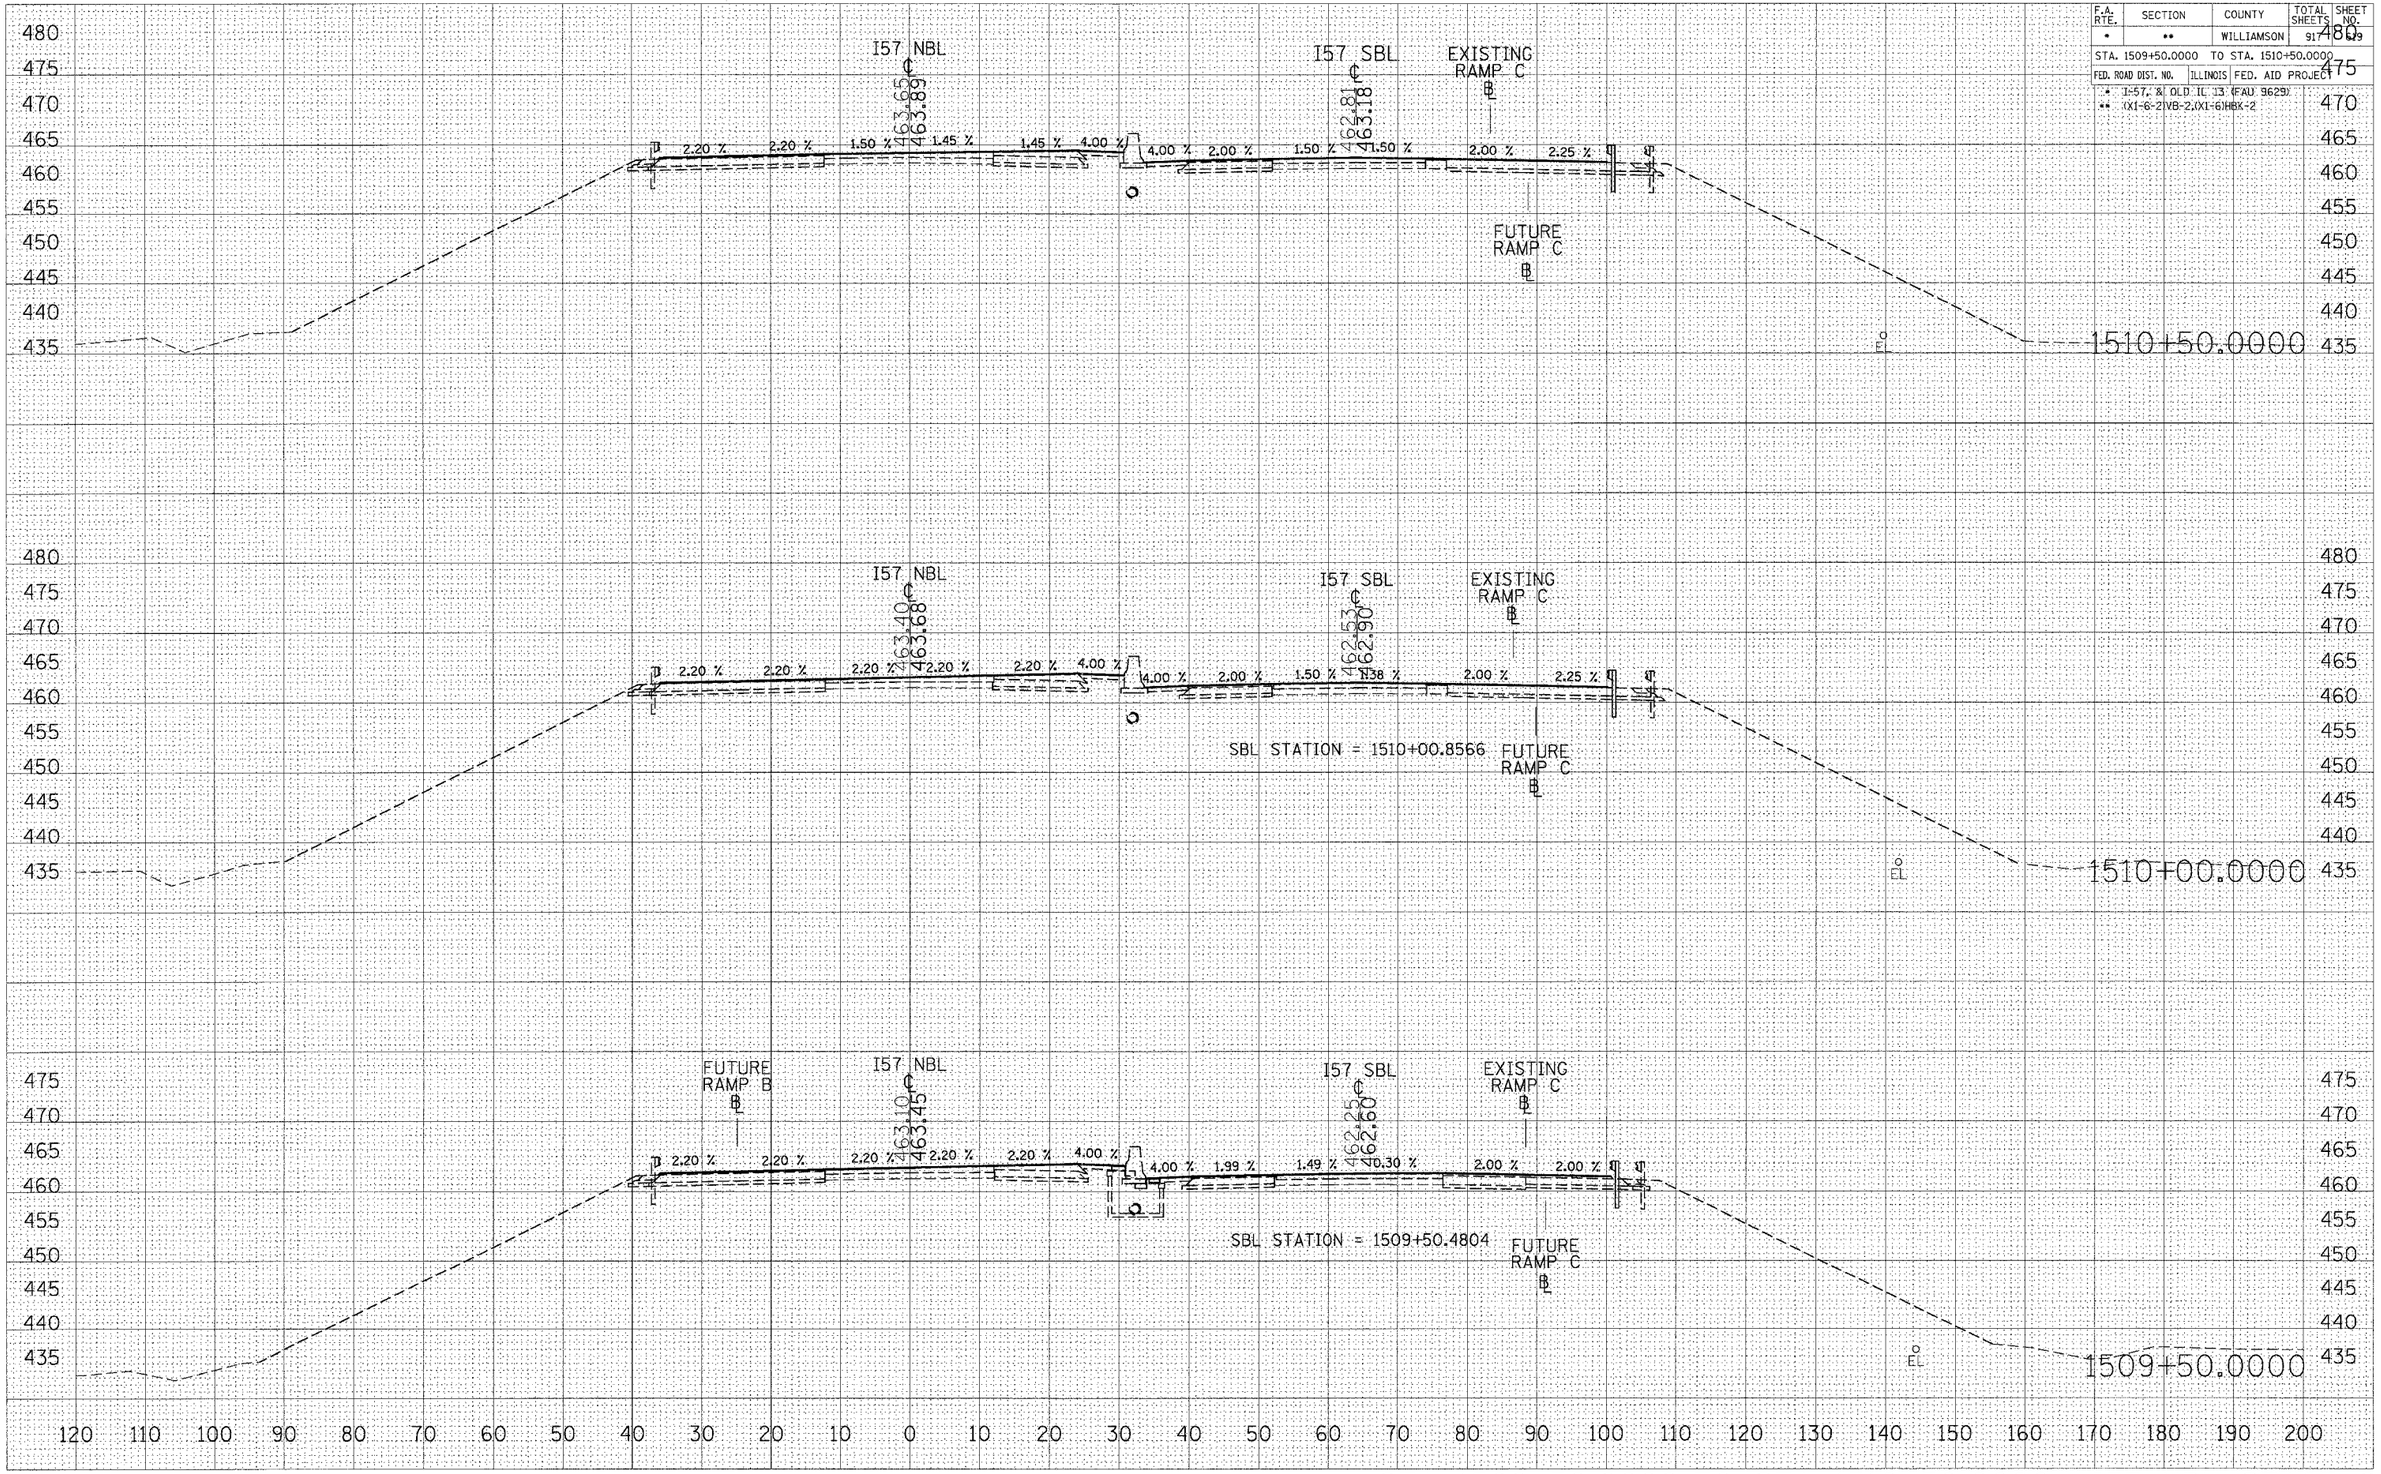

STA 1509+50.0000 TO STA 1510+50.0000 I57 NBL STAGE 8

FINAL SURVEY — NOTE BOOK — NO. — SURVEYED — PLOTTED — TEMPLATE — AREAS — AREAS CHECKED — BY — DATE

ORIGINAL SURVEY — SURVEYED — PLOTTED — TEMPLATE — AREAS — AREAS CHECKED — NO. — BY — DATE

PLOT DATE = 10/25/2006
FILE NAME = c:\projects\d0208202\xlsh3\rzn57sheet04.dgn
PLOT SCALE = 10.0000 ' / IN.
PLOT STYLE = Inverchrome
USER NAME =