CONTRACT NO. 98950

F.A. RTE.	SECTION	COUNTY	TOTAL SHEETS	SHEET NO.
*	**	WILLIAMSON	917	628
STA. 1521+00.0000	TO STA. 1522+00.0000			
FED. ROAD DIST. NO.	ILLINOIS	FED. AID PROJECT		

* I-57, & OLD IL 13 (FAU 9629)
** (XI-6-2)VB-2,(XI-6)HBK-2

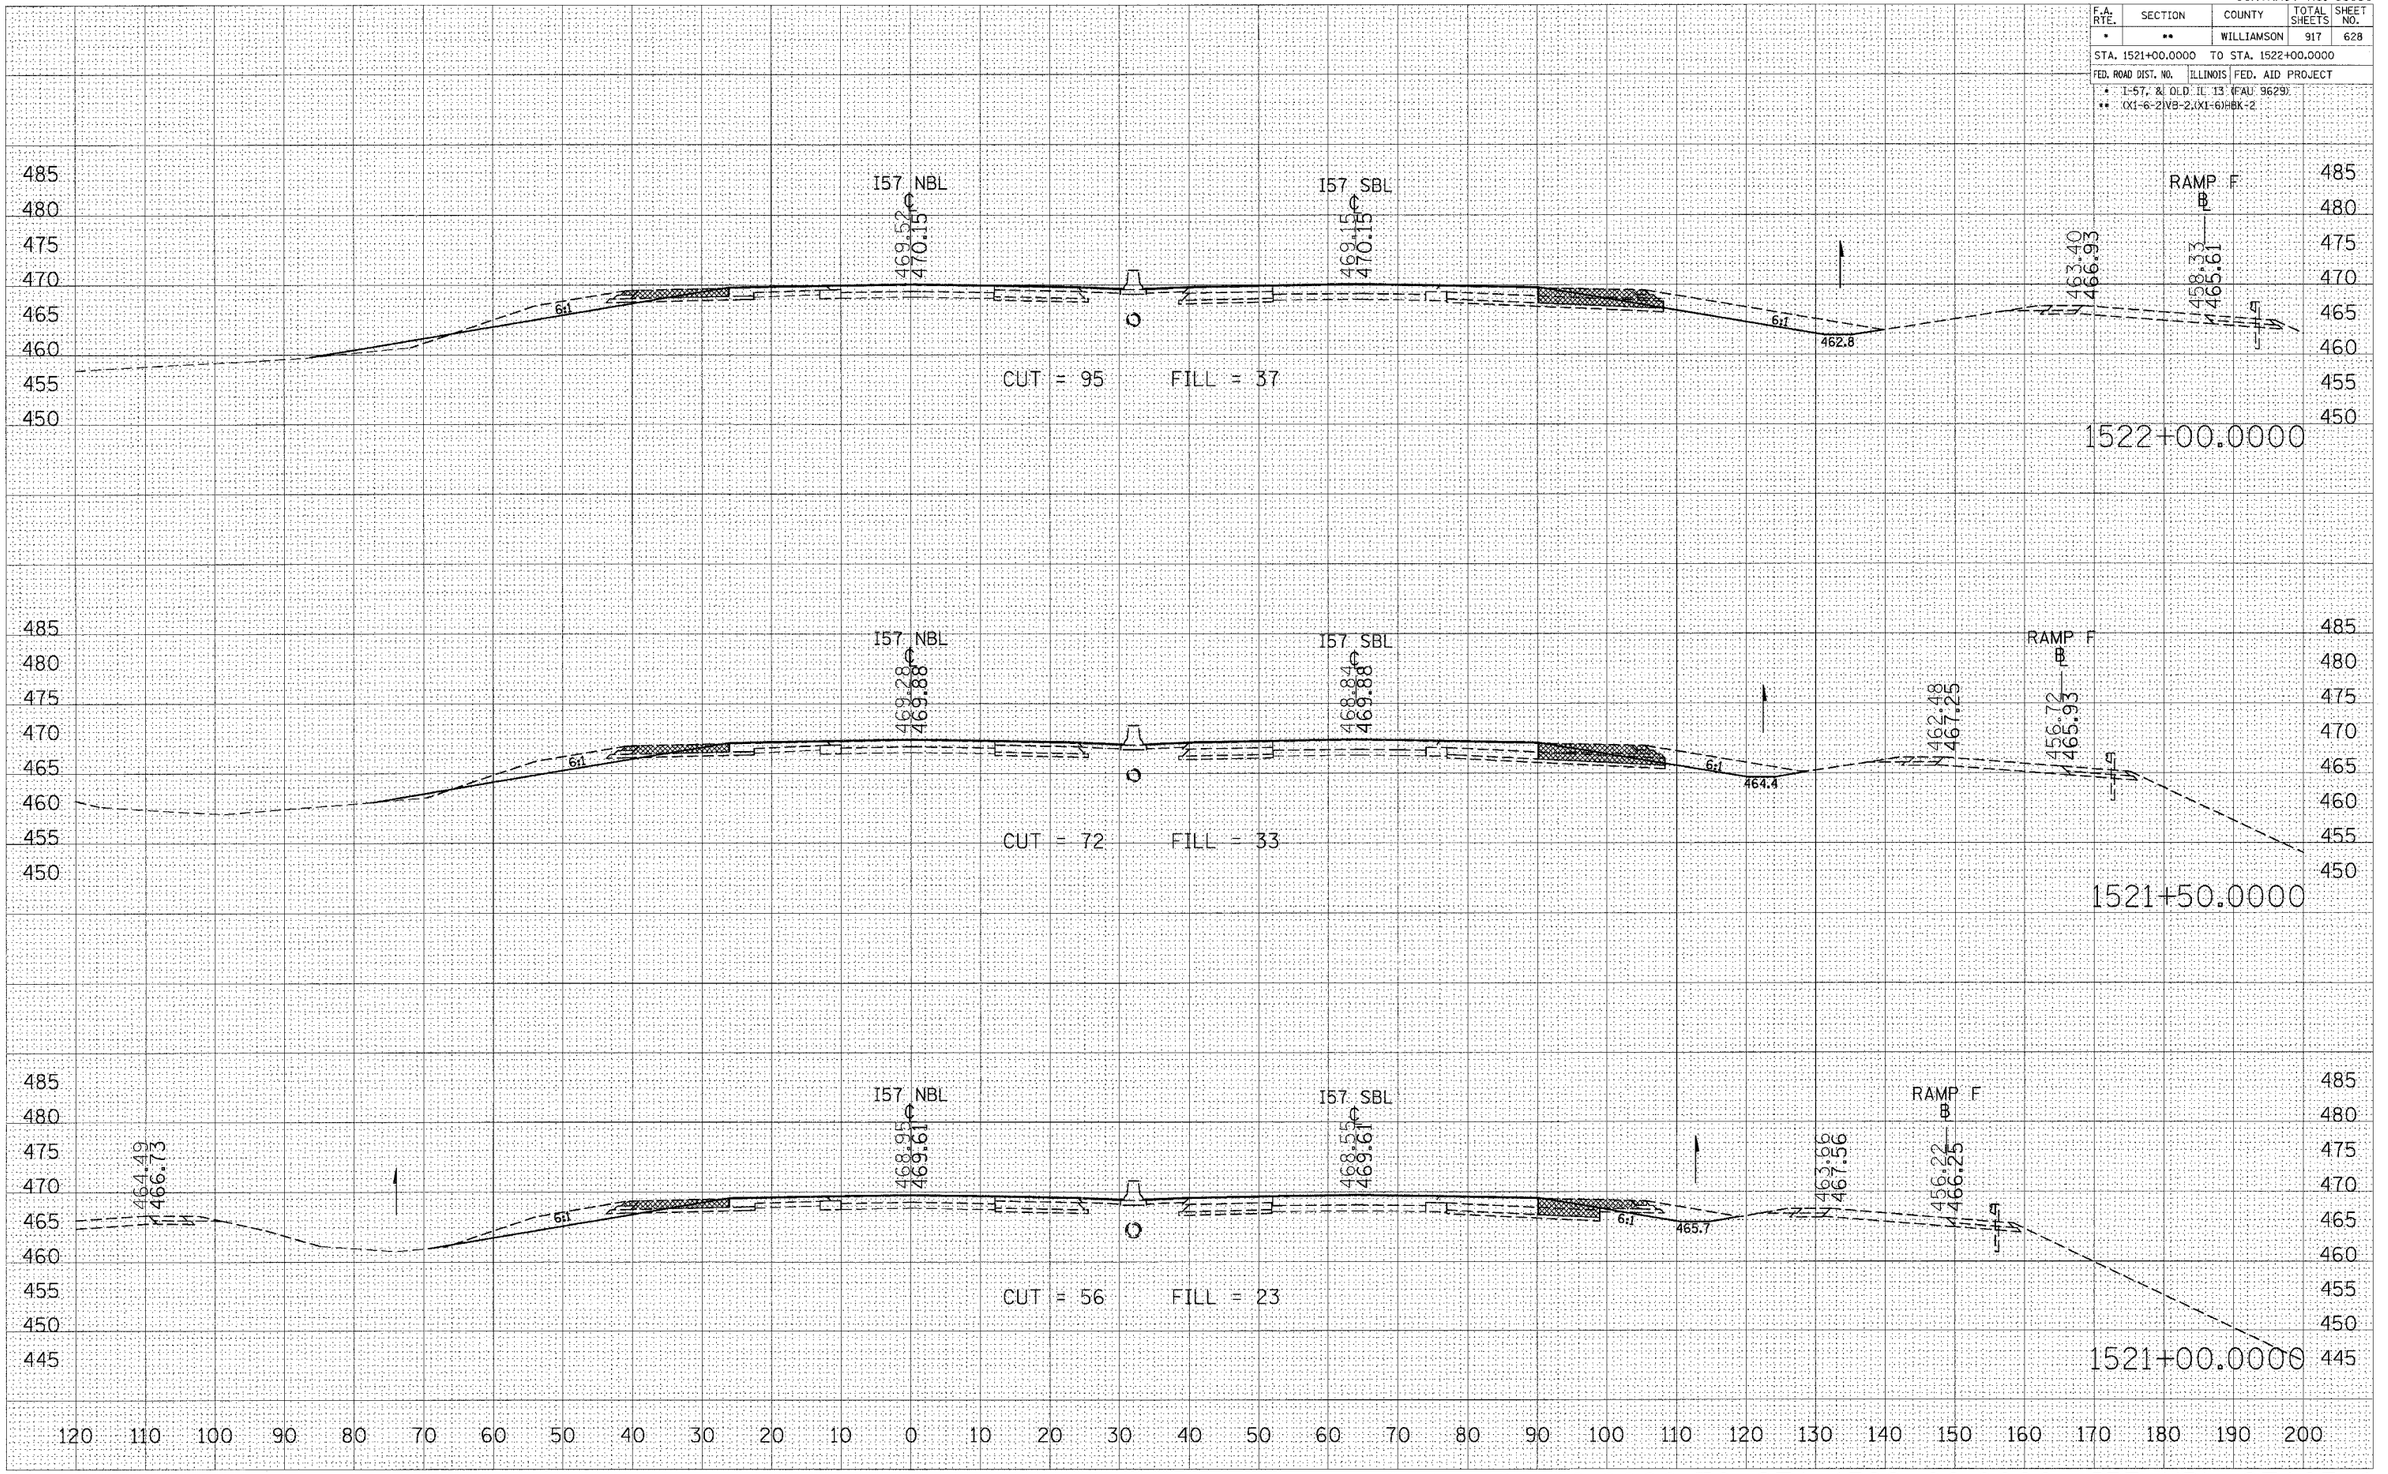

STA 1521+00.0000 TO STA 1522+00.0000 I57 NBL STAGE 8

FINAL SURVEY — NOTE BOOK — NO. — SURVEYED — PLOTTED — TEMPLATE AREAS — AREAS CHECKED — BY — DATE

ORIGINAL SURVEY — SURVEYED — PLOTTED — TEMPLATE AREAS — AREAS CHECKED — BY — DATE

PLOT DATE = 12/14/2006
FILE NAME = c:\projects\d982802\old13\xs57nbstg8
PLOT SCALE = 10.000 ' / IN.
PLOT SCALE = 10.000 ' / IN.
USER NAME = leftwichd