CONTRACT NO. 98950

F.A. RTE.	SECTION	COUNTY	TOTAL SHEETS	SHEET NO.
*	**	WILLIAMSON	917	668
STA.		TO STA.		
FED. ROAD DIST. NO.	ILLINOIS	FED. AID PROJECT		

* I-57, & OLD IL 13 (FAU 9629)
** (X1-6-2)VB-2,(X1-6)HBK-2

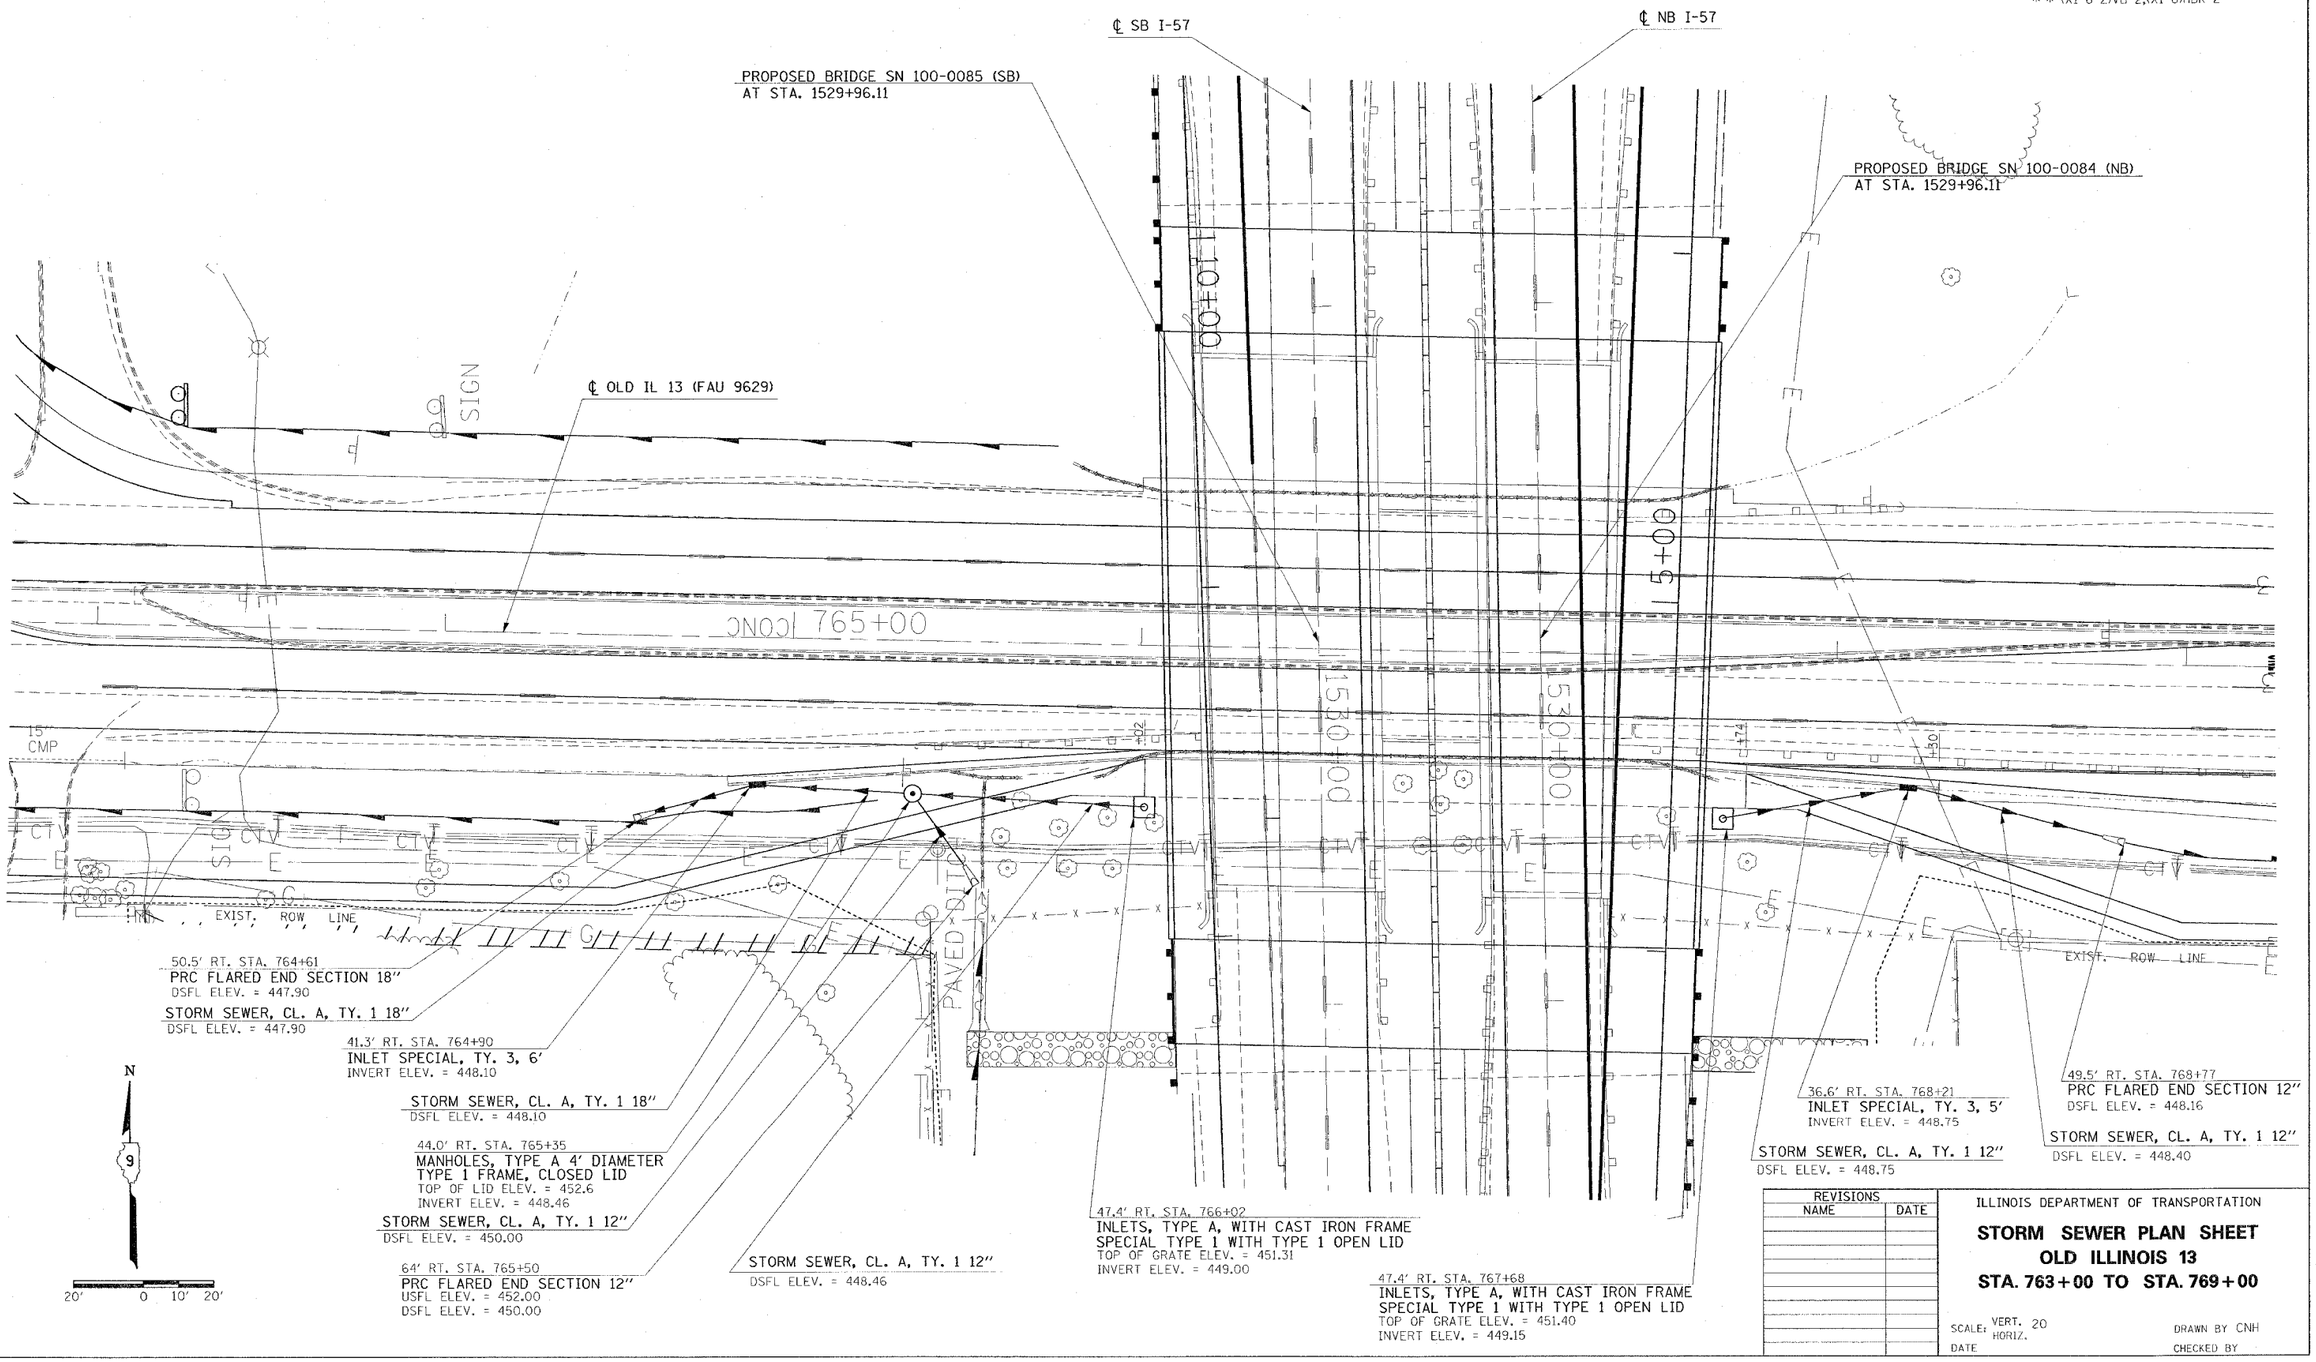

REVISIONS NAME	DATE

ILLINOIS DEPARTMENT OF TRANSPORTATION

STORM SEWER PLAN SHEET
OLD ILLINOIS 13
STA. 763+00 TO STA. 769+00

SCALE: VERT. 20
HORIZ.
DATE
DRAWN BY CNH
CHECKED BY

PLOT DATE = 12/9/2005
FILE NAME = c:\projects\d9826802\old13st8.dgn
PLOT SCALE = 20.0000 ' / IN.
USER NAME = hendon