CONTRACT NO. 98950

F.A. RTE.	SECTION	COUNTY	TOTAL SHEETS	SHEET NO.
*	**	WILLIAMSON	917	686

STA. 761+00.0000 TO STA. 761+50.0000

FED. ROAD DIST. NO. _ ILLINOIS FED. AID PROJECT

* I-57, & OLD IL 13 (FAU 9629)
** (XI-6-2)VB-2,(XI-6)HBK-2

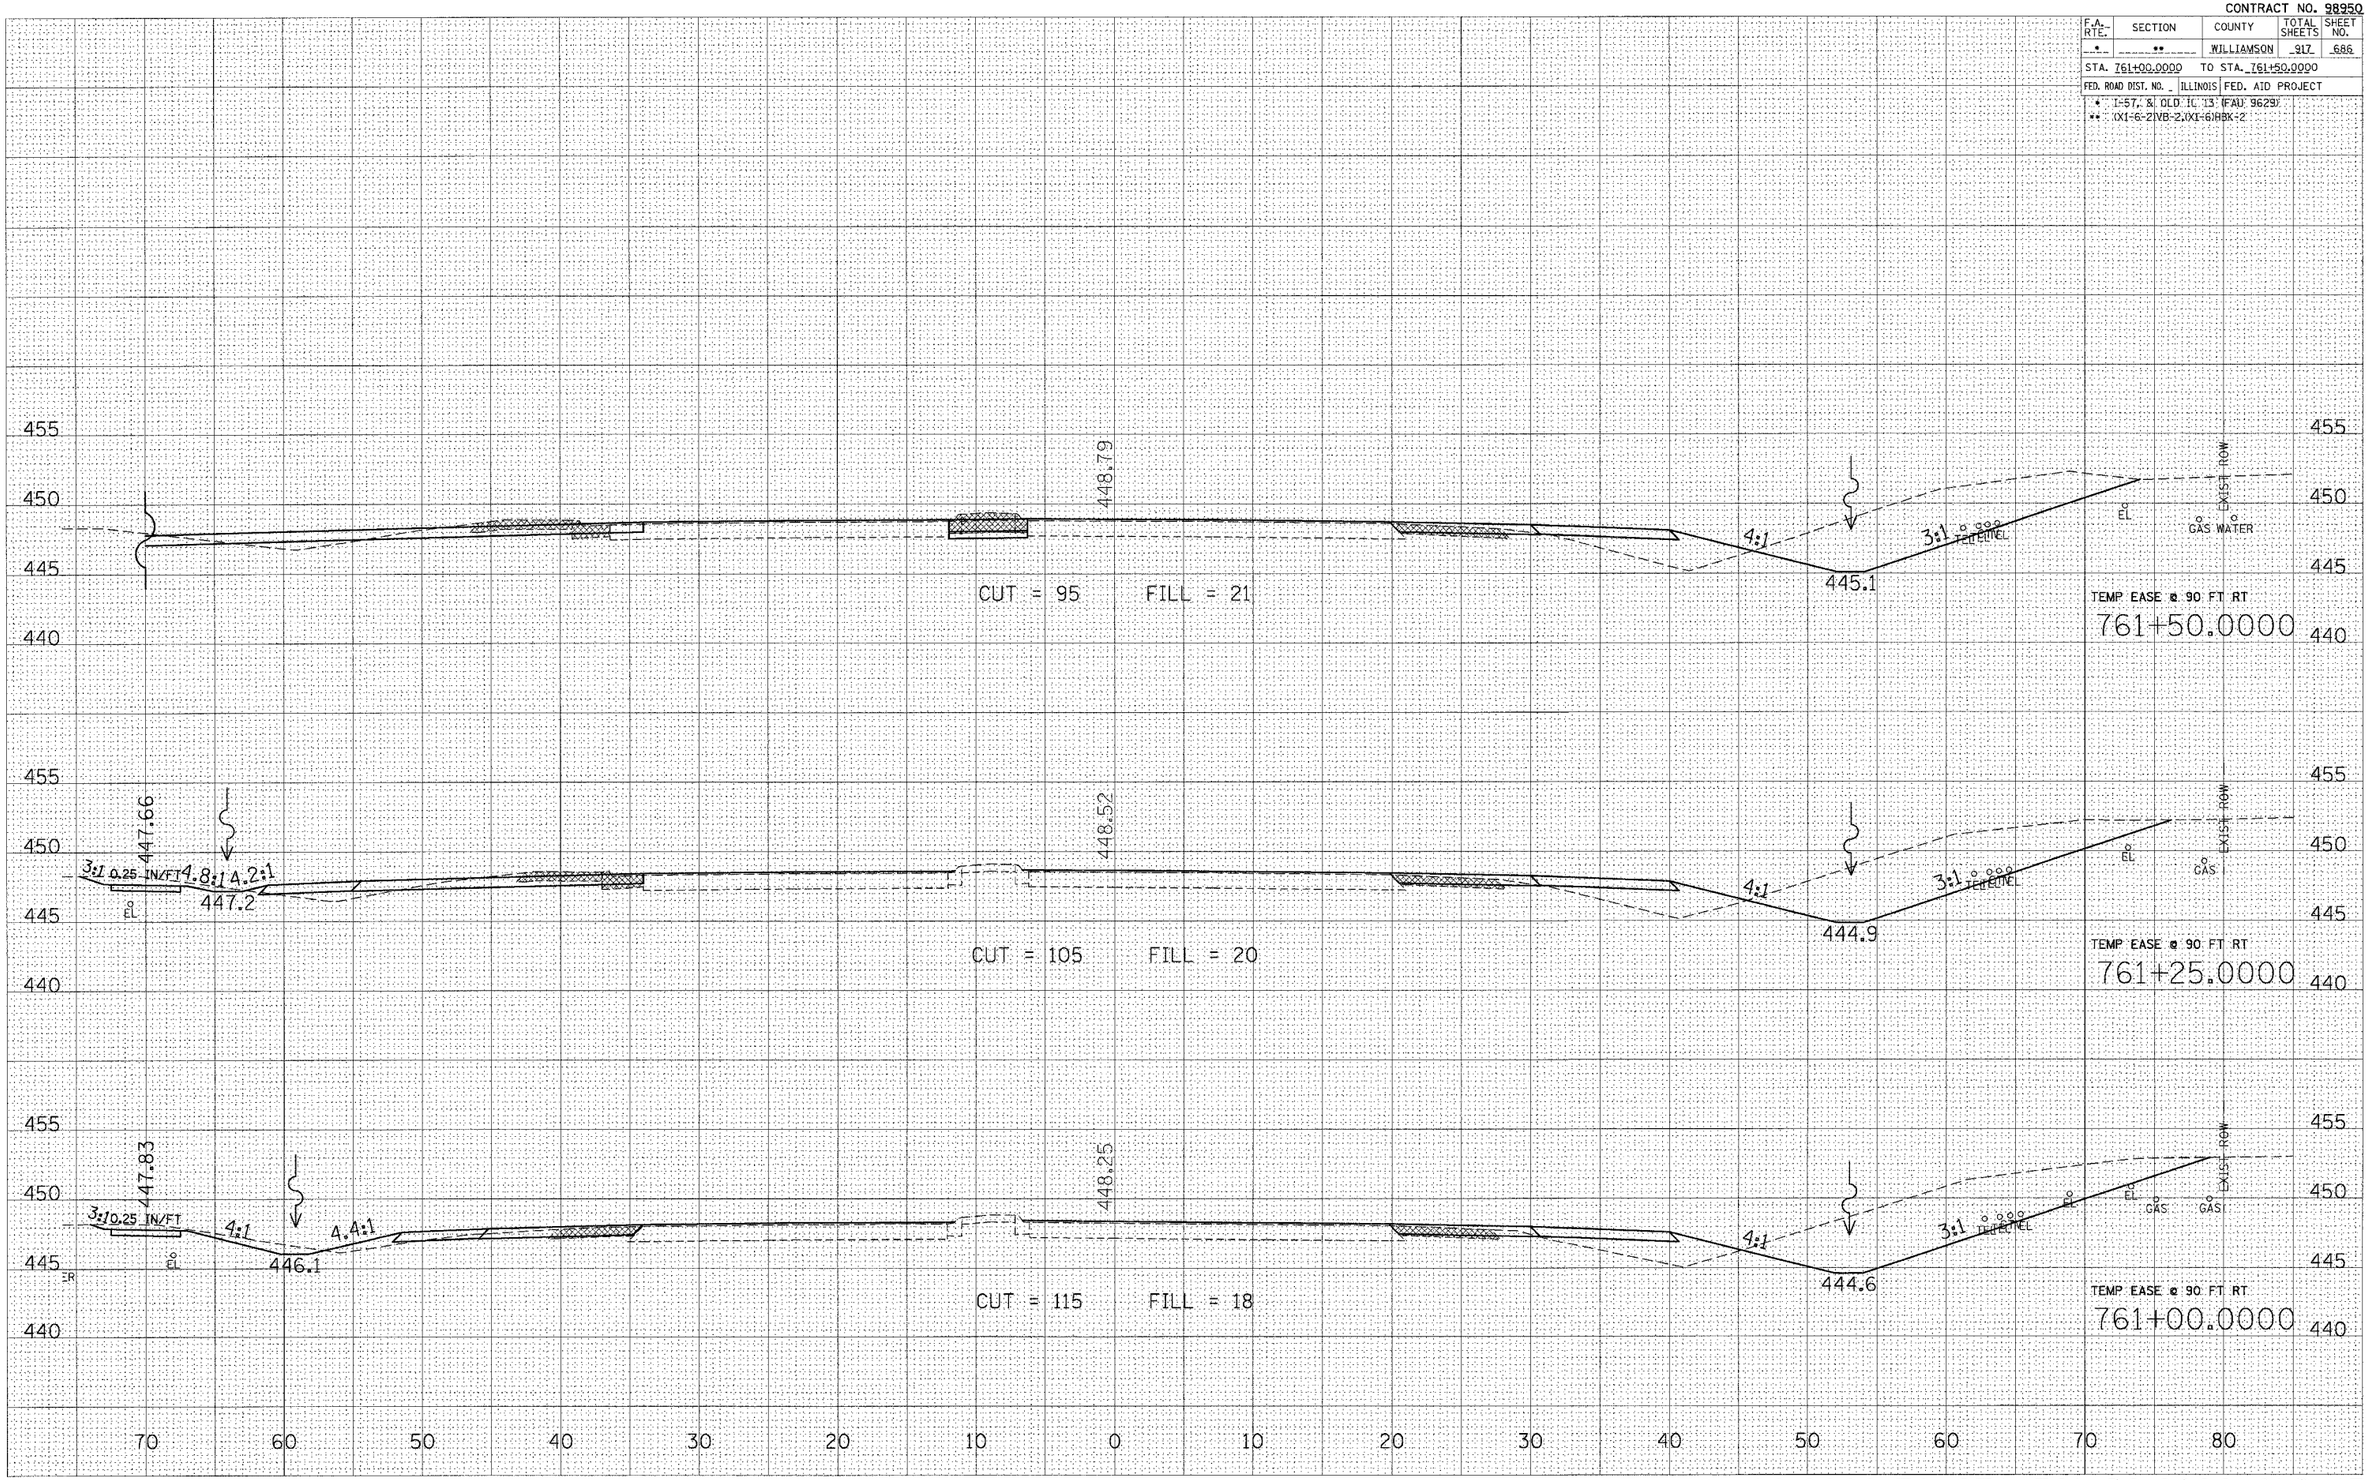

STA 761+00.0000 TO STA 761+50.0000 OLD 13

FINAL SURVEY | NOTE BOOK | NO. | SURVEYED | PLOTTED | TEMPLATE | AREAS | AREAS CHECKED | BY | DATE

ORIGINAL SURVEY | NO. | SURVEYED | PLOTTED | TEMPLATE | AREAS | AREAS CHECKED | BY | DATE

PLOT DATE = 11/28/2006
FILE NAME = c:\projects\d902802\old13\zzold13\sht\sec
PLOT SCALE = 5.0000 ' / IN.
USER NAME = leftwohdl